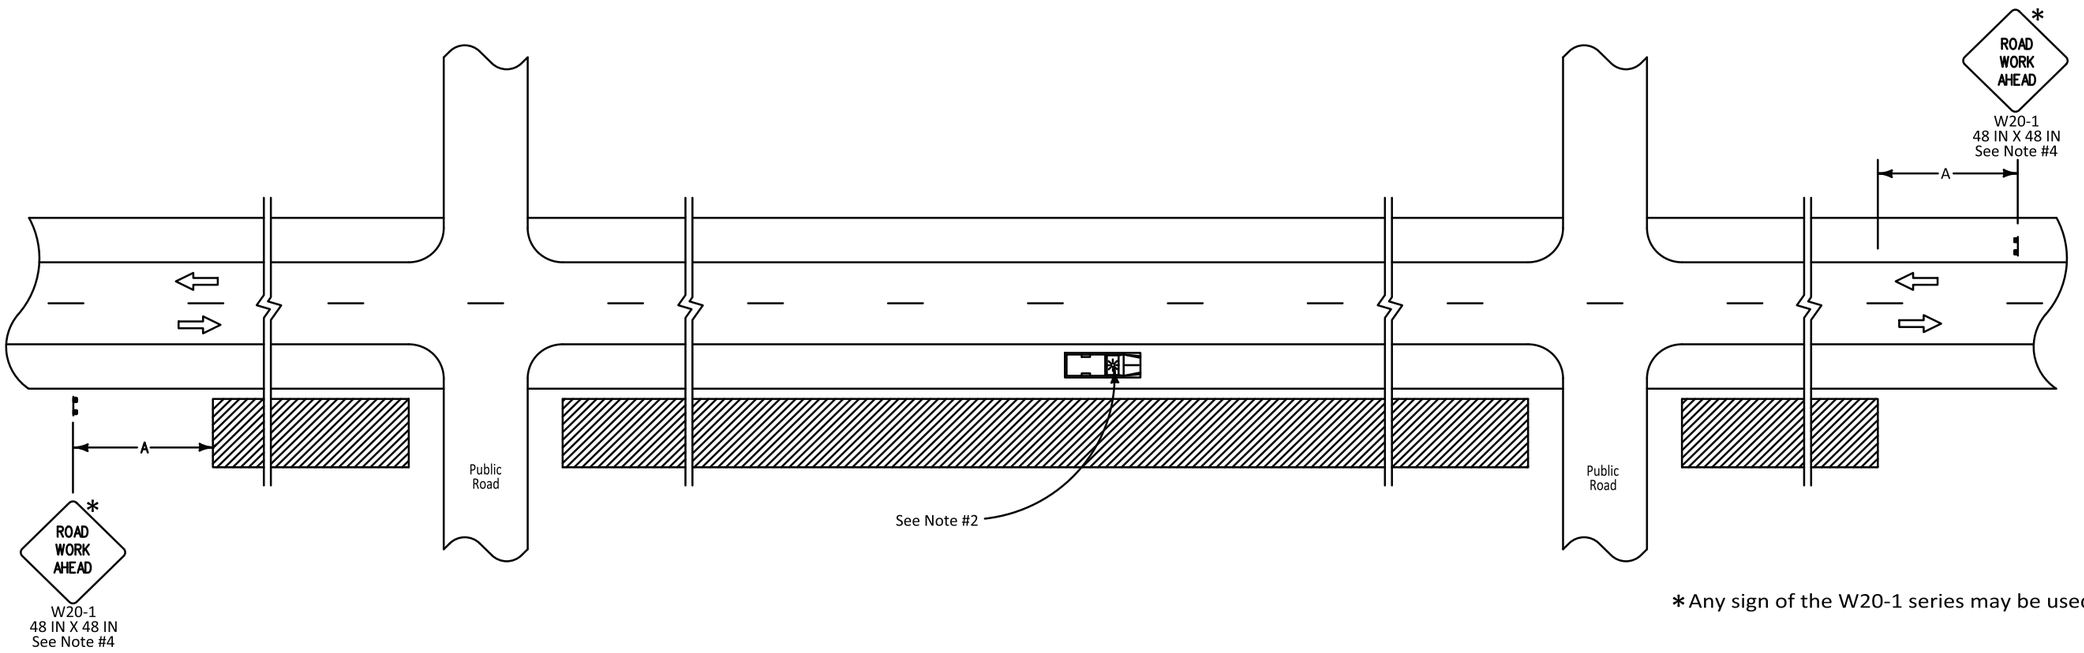


*Any sign of the W20-1 series may be used.

LEGEND

- Traffic Sign
- Work Area
- Direction of Travel
- Truck with Green/Amber Light

SPEED LIMIT (prior to construction)	SPACING
	A
≤ 40 mph	500 FT
45-50 mph	1000 FT
≥ 55 mph	1500 FT

NOTES

This sheet shall be used with the Temporary Traffic Control General Notes Sheets TTC-00(A), TTC-00(B), TTC-00(C), and other Temporary Traffic Control Sheets as appropriate.

1) This layout represents the minimum traffic controls required for workers and equipment operating more than 15 feet from the travel way.

2) If the operation results in equipment or other vehicles being parked closer than 15 feet to the travel way, but not within the road way, each vehicle shall have a green/amber light.

3) When a work area has been established on one side of the roadway only, there shall be no parking on the opposite shoulder within 500 feet of the work area.

4) Other signs may be used in place of the "Road Work Ahead" (W20-1) sign, such as "Mowing" (W21-8), "Utility" (W21-7), or "Survey" (W21-6) when applicable.

ALL TTC STANDARDS SHOW MINIMUM CONSTRUCTION SIGNING.
ALL SITUATIONS SHALL BE REVIEWED AND/OR DESIGNED BY THE ENGINEER.
CONTRACTORS ARE RESPONSIBLE FOR COMPLYING WITH ALL TTC STANDARDS.

SHEET NUMBER

PARISH	CONTROL SECTION	STATE PROJECT

DESIGN	G. Dunn
CHECK	B. Boucher
DETAIL	G. Dunn
CHECK	B. Boucher
REVIEW	
SERIES #	

APPROVED BY CHIEF ENGINEER:
DATE: 5/21/2026

NO.	DATE	REVISION OR CHANGE ORDER DESCRIPTION	BY
	5-12-26	General corrections	

STATE OF LOUISIANA DEPARTMENT OF TRANSPORTATION AND DEVELOPMENT

TEMPORARY TRAFFIC CONTROL

FOR WORK GREATER THAN 15 FEET FROM THE TRAVELED WAY

TTC-01

DOTD
LOUISIANA DEPARTMENT OF TRANSPORTATION & DEVELOPMENT

STANDARD PLAN