


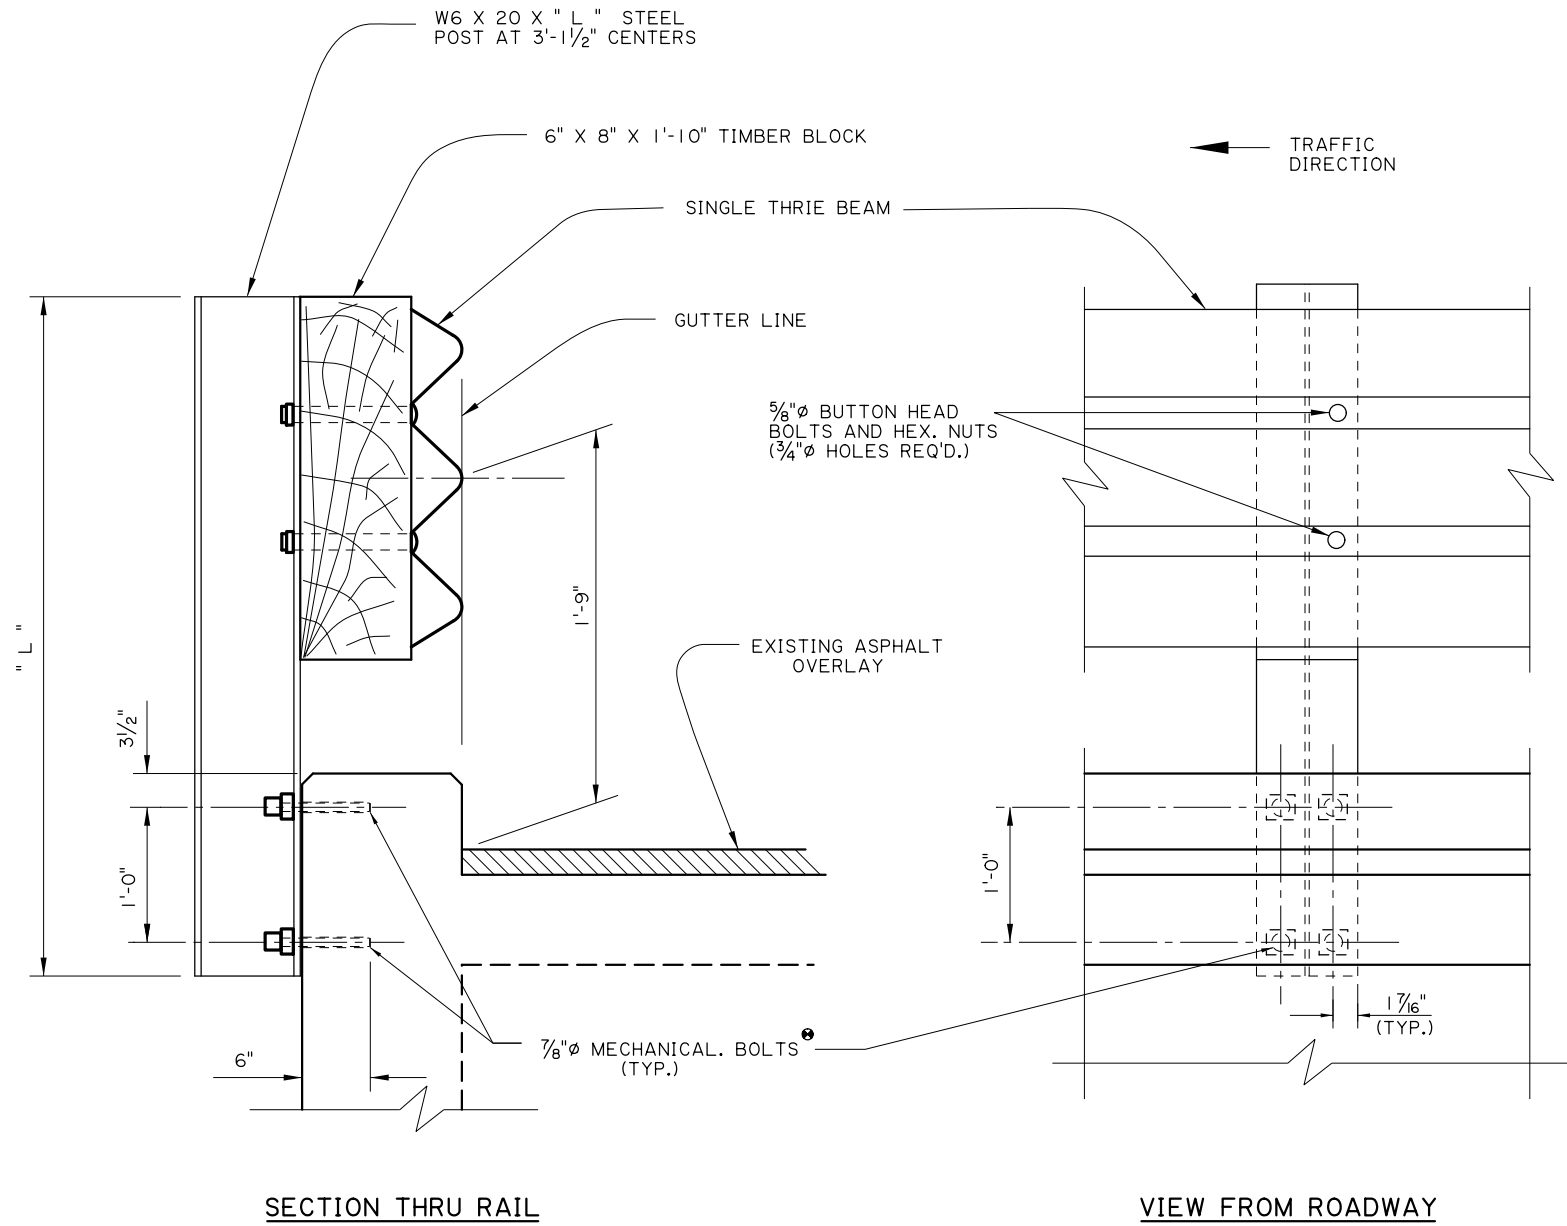

NOTES

FOR ADDITIONAL INFORMATION ON GUARD RAIL, SEE STANDARD PLANS FOR HIGHWAY GUARD RAIL (MASH).

ALL WORK AND MATERIALS REQ'D. TO INSTALL GUARD RAIL ON BOX CULVERTS SHALL BE PAID FOR UNDER ITEM 704-01-01000 GUARD RAIL (SINGLE THRIE BEAM) (3'-1 1/2" POST SPACING).

GUARD RAIL SPLICES SHALL BE MADE AT POST LOCATIONS ONLY. LAP IN DIRECTION OF TRAFFIC.

- USE 7/8"Ø MECHANICAL SYSTEM AS LISTED ON DOTD APPROVED MATERIALS LIST, PRODUCT CATEGORY "CONCRETE ANCHOR SYSTEMS." PLACE BOLT IN HOLES IMMEDIATELY AND WAIT FOR MANUFACTURERS CURE TIME.

ALL STRUCTURAL STEEL SHALL BE ASTM A-36 AND GALVANIZED. ALL 5/8"Ø BOLTS SHALL BE ASTM A307.

THIS DETAIL WAS DEVELOPED AND APPROVED FOR USE UNDER NCHRP REPORT 350. AS PER LADOTD'S MASH IMPLEMENTATION POLICY, ITS CONTINUED USE IS ALLOWED WHILE A MASH ALTERNATIVE IS DEVELOPED OR EVALUATED.

SHEET NUMBER		PARISH		CONTROL SECTION		STATE PROJECT	
DESIGN	CHECK	P. FOSSIER	C. GAUDRY	DETAIL	CHECK	J. DOUCET	P. FOSSIER
REVIEW		K. BRAUNER		SERIES #		OF	
APPROVED BY CHIEF ENGINEER:				DATE: 6/29/2026			
REVISION OR CHANGE ORDER DESCRIPTION				BY			
NO.				DATE			
STATE OF LOUISIANA				CONFIDENTIAL			
SIDE MOUNT GUARD RAIL (FOR BOX CULVERTS)				GRR-01			
DOTD				LOUISIANA DEPARTMENT OF TRANSPORTATION & DEVELOPMENT			
STANDARD PLAN							