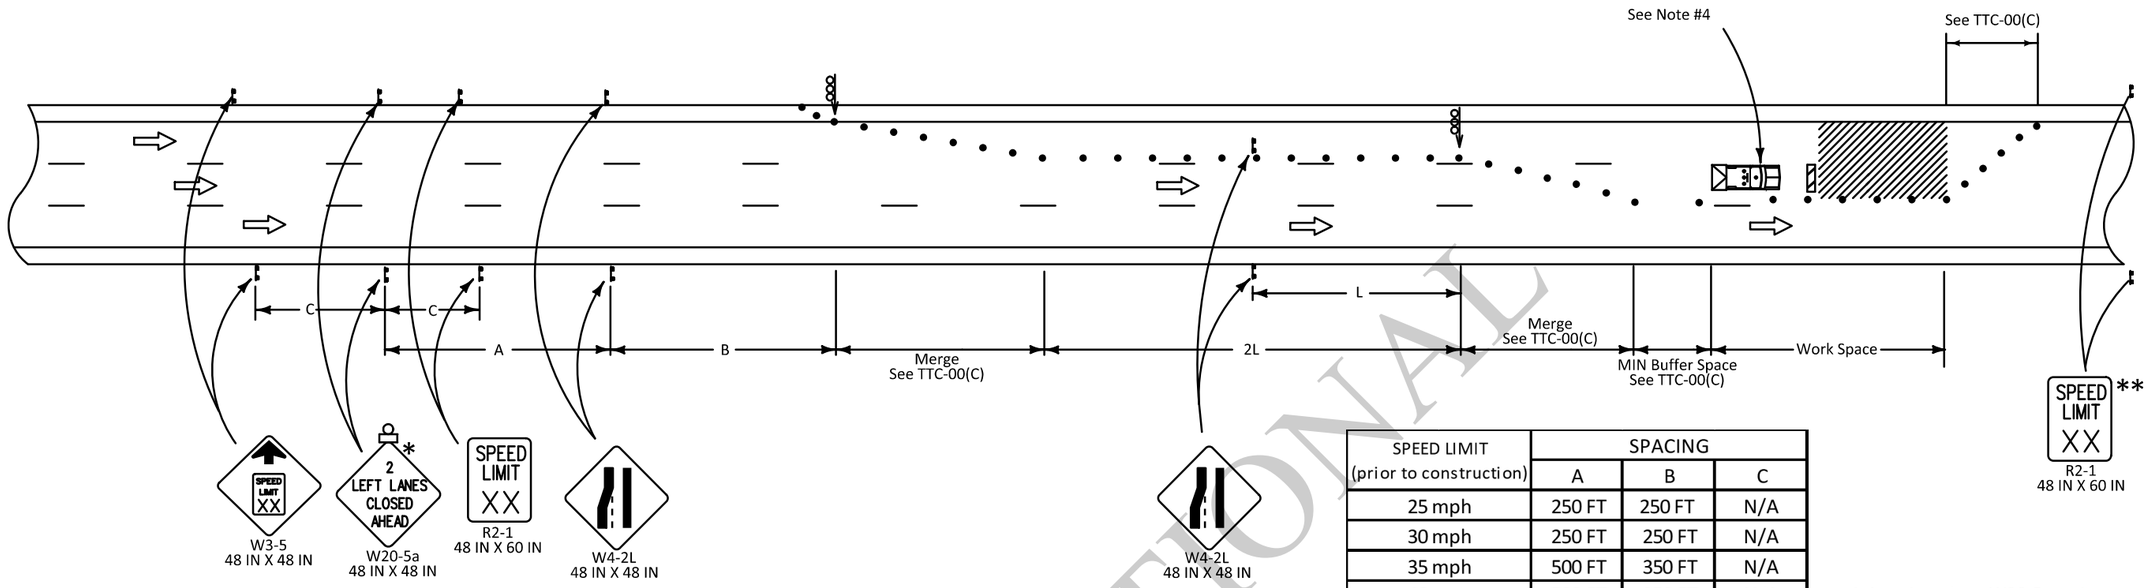

SPEED LIMIT (prior to construction)	SPACING		
	A	B	C
25 mph	250 FT	250 FT	N/A
30 mph	250 FT	250 FT	N/A
35 mph	500 FT	350 FT	N/A
40 mph	500 FT	350 FT	N/A
45 mph	1000 FT	500 FT	500 FT
50 mph	1000 FT	500 FT	500 FT
≥ 55 mph	1640 FT	1000 FT	800 FT

* Any sign of the W20-5a series may be used.

** Speed limit is to be returned to legally established speed limit.

LEGEND

- Traffic Sign
- Channelizing Devices
- Type III Barricades
- Flashing Arrow Board (Type 'C')
- Work Area
- Type B Light
- Truck with Green/Amber Light and TMA

NOTES

This sheet shall be used with the Temporary Traffic Control General Notes Sheets TTC-00(A), TTC-00(B), TTC-00(C), TTC-00(D), and other Temporary Traffic Control Sheets as appropriate.

1) This layout represents the minimum traffic controls required for two lanes closed on a divided 6 lane or more highway. This road work does not cover road work where a ramp entrance or exit taper falls within the work area. For advance signing see TTC-00(D).

2) This layout does not illustrate road work near a signal or a major intersection.

3) A "Road Work Ahead" (W20-1) sign shall be placed 1000 feet ahead of the entrance ramp nose for any ramp within the area of traffic control signing.

4) A vehicle with a flashing green/amber light and a truck mounted attenuator shall be used on all interstate projects or on all roadways with an ADT greater than 20,000 and a pre-construction speed greater than or equal to 40 mph. This vehicle shall move with work operations not to exceed the roll-ahead distance required by the manufacturer plus 100 feet.

ALL TTC STANDARDS SHOW MINIMUM CONSTRUCTION SIGNING.
ALL SITUATIONS SHALL BE REVIEWED AND/OR DESIGNED BY THE ENGINEER.
CONTRACTORS ARE RESPONSIBLE FOR COMPLYING WITH ALL TTC STANDARDS.

FOR INFORMATIONAL USE

SHEET NUMBER

PARISH | CONTROL SECTION | STATE PROJECT

DESIGN G. Dunn | CHECK B. Boucher | DETAIL G. Dunn | CHECK B. Boucher | REVIEW | SERIES #

APPROVED BY CHIEF ENGINEER: DATE: 3/11/2026

NO. | REVISION OR CHANGE ORDER DESCRIPTION | BY | DATE
Text added | 6-12-25

TEMPORARY TRAFFIC CONTROL
FOR CLOSURE OF TWO LANES ON A MULTI-LANE HIGHWAY
TTC-13

DOTD LOUISIANA DEPARTMENT OF TRANSPORTATION & DEVELOPMENT

STANDARD PLAN