

9/21/2020 09:53


TWO-LANE ROADWAY

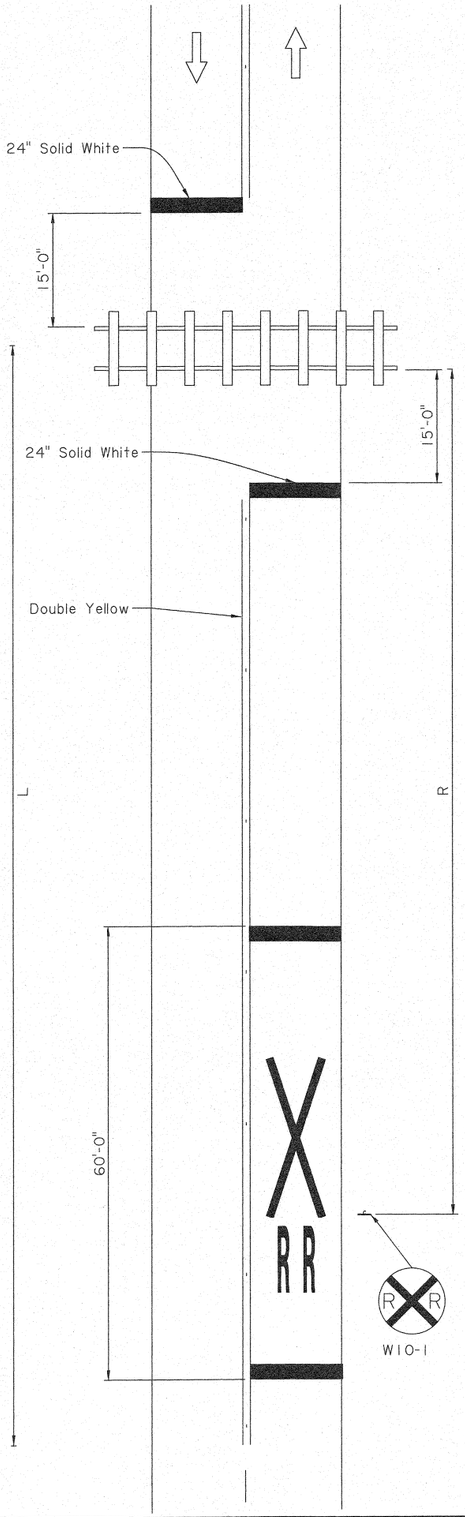

THREE-LANE ROADWAY

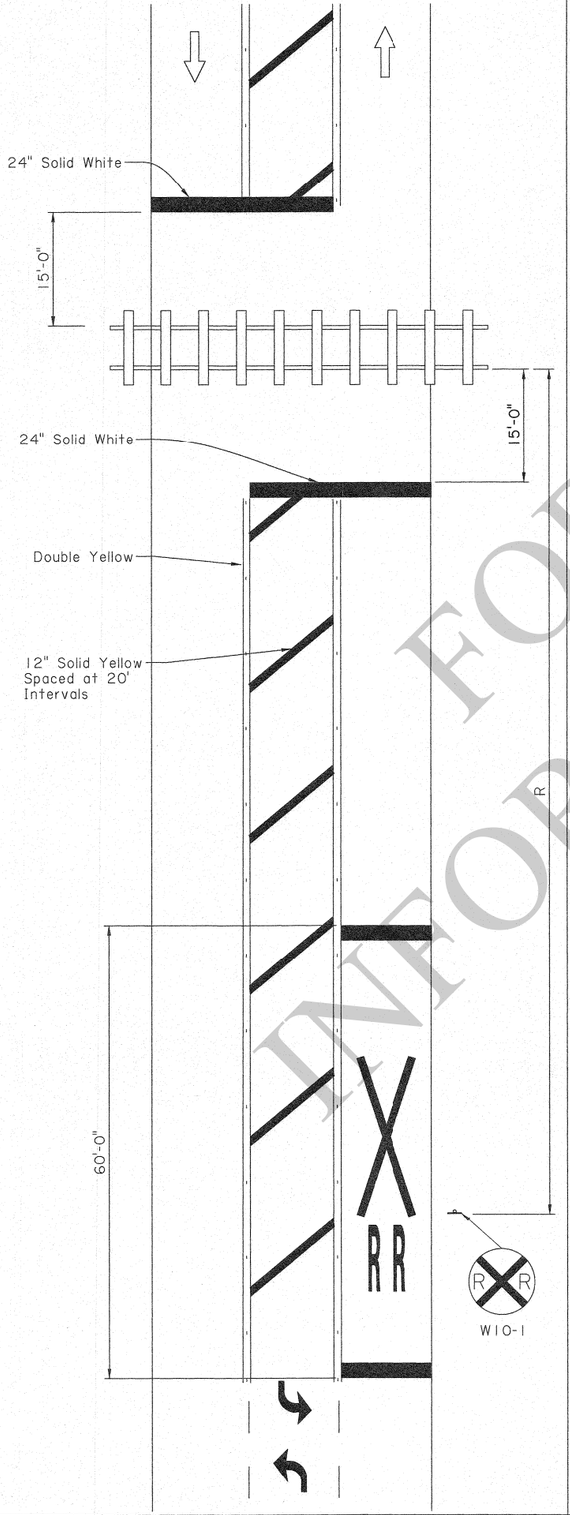

FOUR-LANE ROADWAY

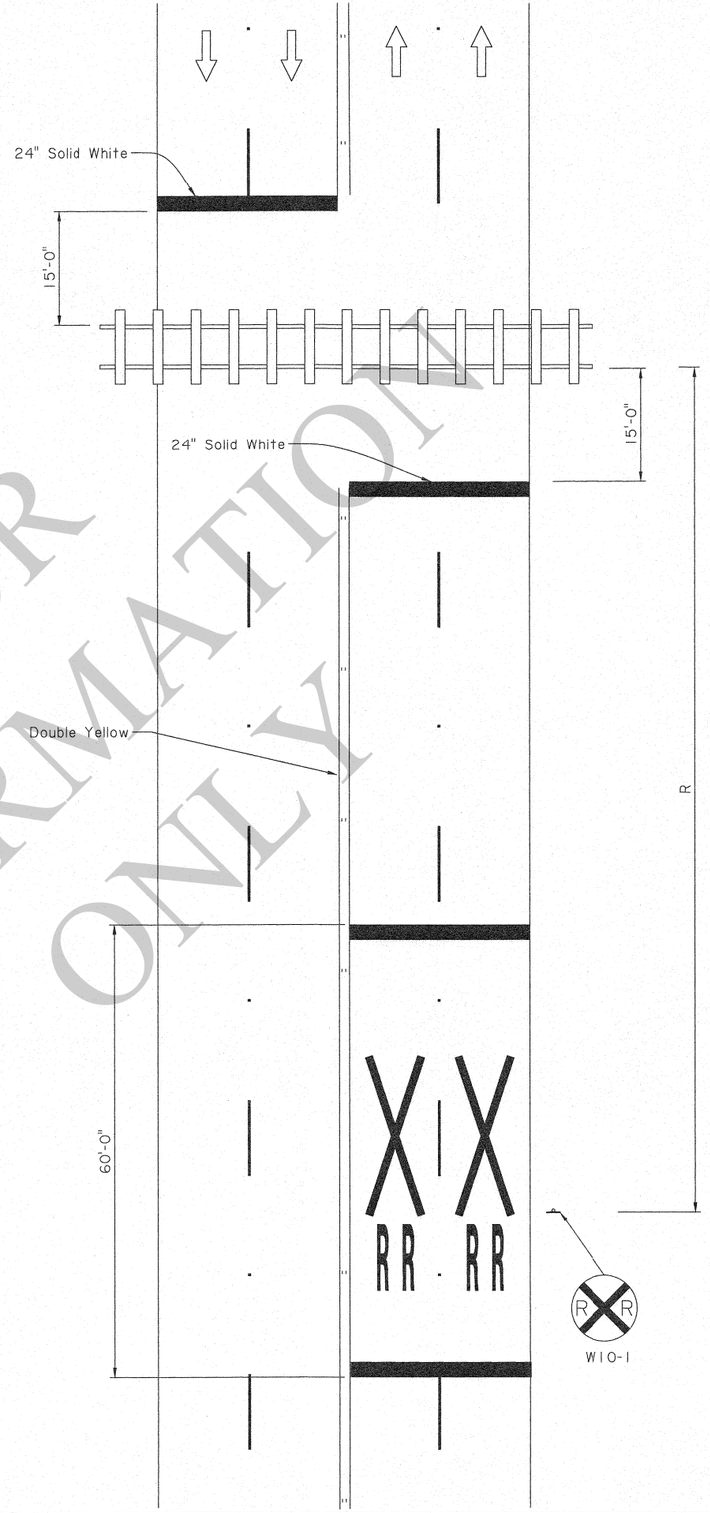

85th Percentile Speed or Design Speed (mph)	Length of No Passing Zone (L)
25	285'
30	315'
35	335'
40	360'
45	410'
50	460'
≥55	560'

85th Percentile Speed or Posted Speed (mph)	Advanced Placement of Warning Sign (R)
20	100'
25	100'
30	100'
35	100'
40	125'
45	175'
50	250'
55	325'
60	400'
65	475'

Notes:

1. ⇨ indicates the direction of travel (not a pavement marker).
2. No Passing Zone is measured from center of tracks.

FOR INFORMATION ONLY

STATE OF LOUISIANA
GARY N. LeBLANC
REG. No. 28220
REGISTERED PROFESSIONAL ENGINEER IN CIVIL ENGINEERING
2-27-19

SHEET NUMBER

PARISH	CONTROL SECTION	STATE PROJECT

DESIGNED	G. LEBLANC	DETAILED	K. WILLIAMS
CHECKED	J. COLVIN	CHECKED	G. LEBLANC
		DATE	2/28/19
		SHEET	

APPROVED BY CHIEF ENGINEER:

STATE OF LOUISIANA

PM-07

Railroad Crossing Layout

DOTD

TRAFFIC ENGINEERING

PAVEMENT MARKING DETAILS

IP_PWP:dms12298\PM-07.dgn