

Note:

⇨ indicates the direction of travel (not a pavement marker).


Ⓐ AUXILIARY LANE

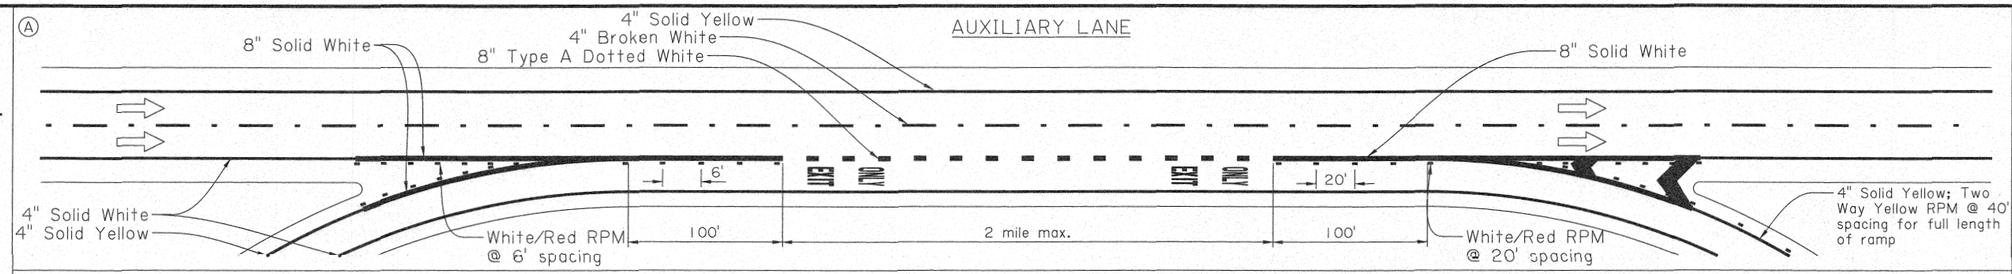


Ⓑ PARALLEL DECELERATION LANE

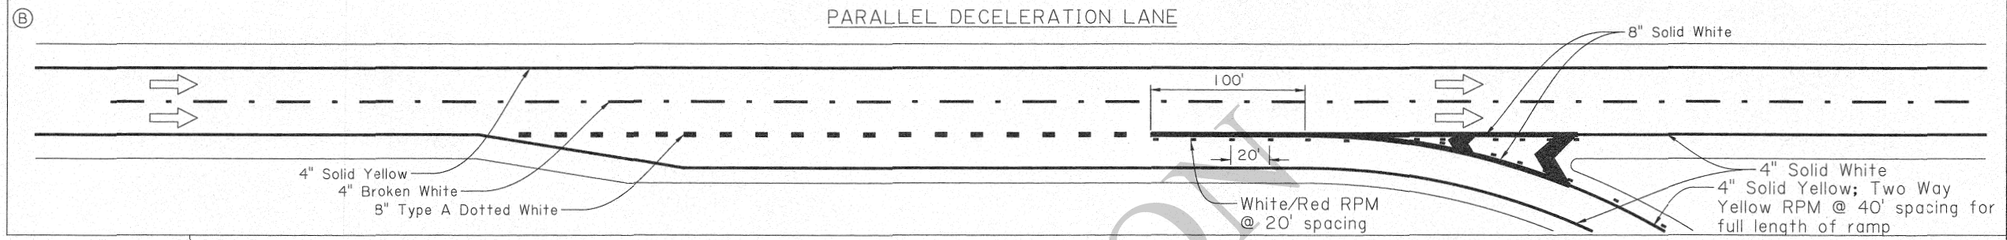

Ⓒ PARALLEL ACCELERATION LANE

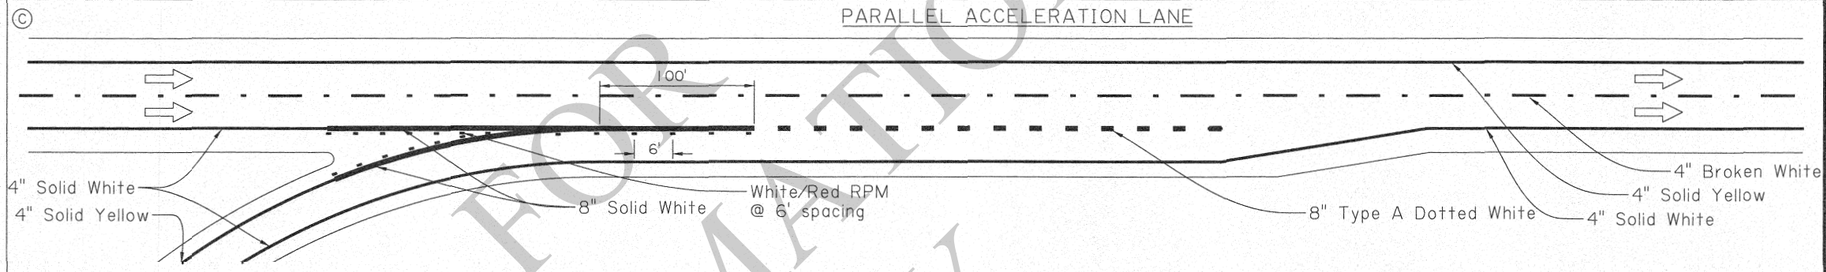


Ⓓ TAPERED ACCELERATION LANE

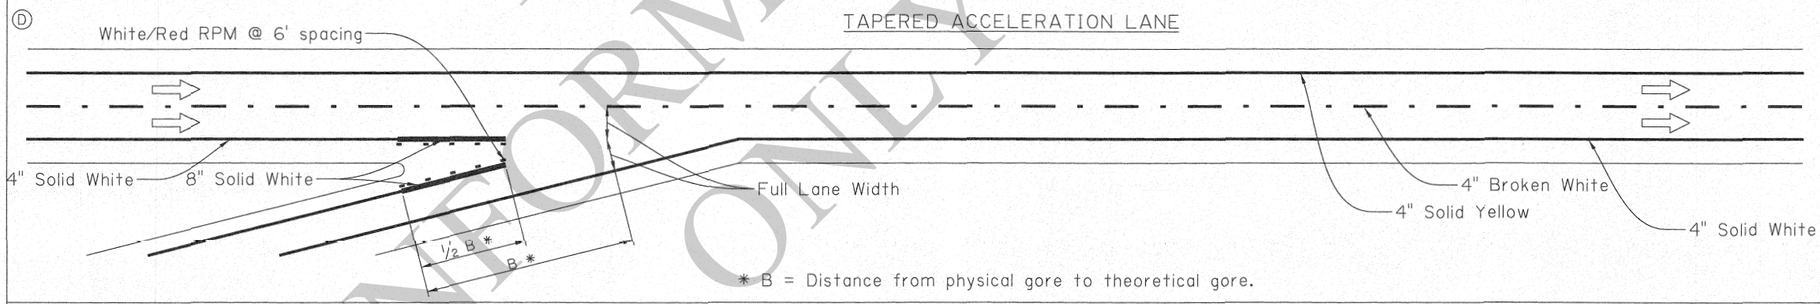


* B = Distance from physical gore to theoretical gore.

Ⓔ AUXILIARY LANE DROP

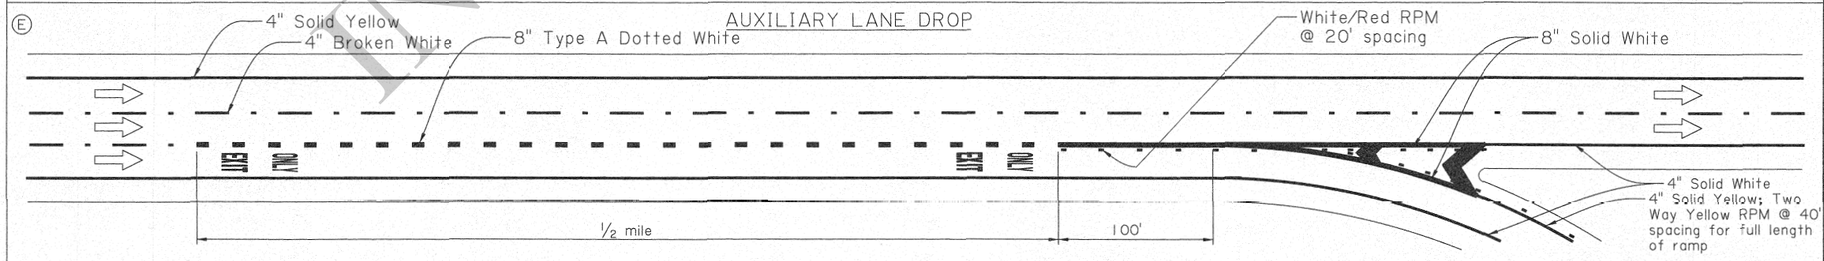

TYPICAL EXIT GORE MARKINGS

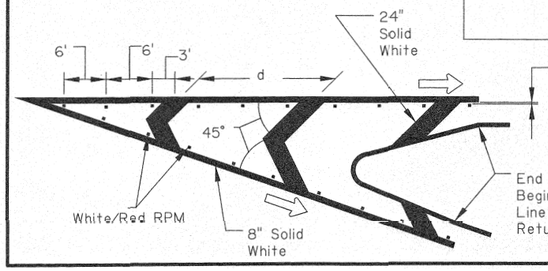

d	Mainline Speed
12'	45 MPH or Less
18'	50 or 55 MPH
24'	60 MPH or Above

FOR INFORMATION ONLY

STATE OF LOUISIANA
GARY N. LeBLANC
REG. No. 28220
REGISTERED PROFESSIONAL ENGINEER IN CIVIL ENGINEERING

2-27-19

SHEET NUMBER

PARISH	CONTROL SECTION	STATE PROJECT

DESIGNED / CHECKED	DETAILED / CHECKED	DATE / SHEET
G. LEBLANC / J. COLVIN	K. WILLIAMS / G. LEBLANC	

DATE 2/28/19

APPROVED BY CHIEF ENGINEER:

STATE OF LOUISIANA DEPARTMENT OF TRANSPORTATION AND DEVELOPMENT

PM-04

Auxiliary, Deceleration and Acceleration Lanes and Gore Striping Layouts

PAVEMENT MARKING DETAILS

DOTD

TRAFFIC ENGINEERING

09:52
9/21/2020

IP_PWP:dms12298\PM-04.dgn