	STATE PROJECT	PARISH	SHEET NO.

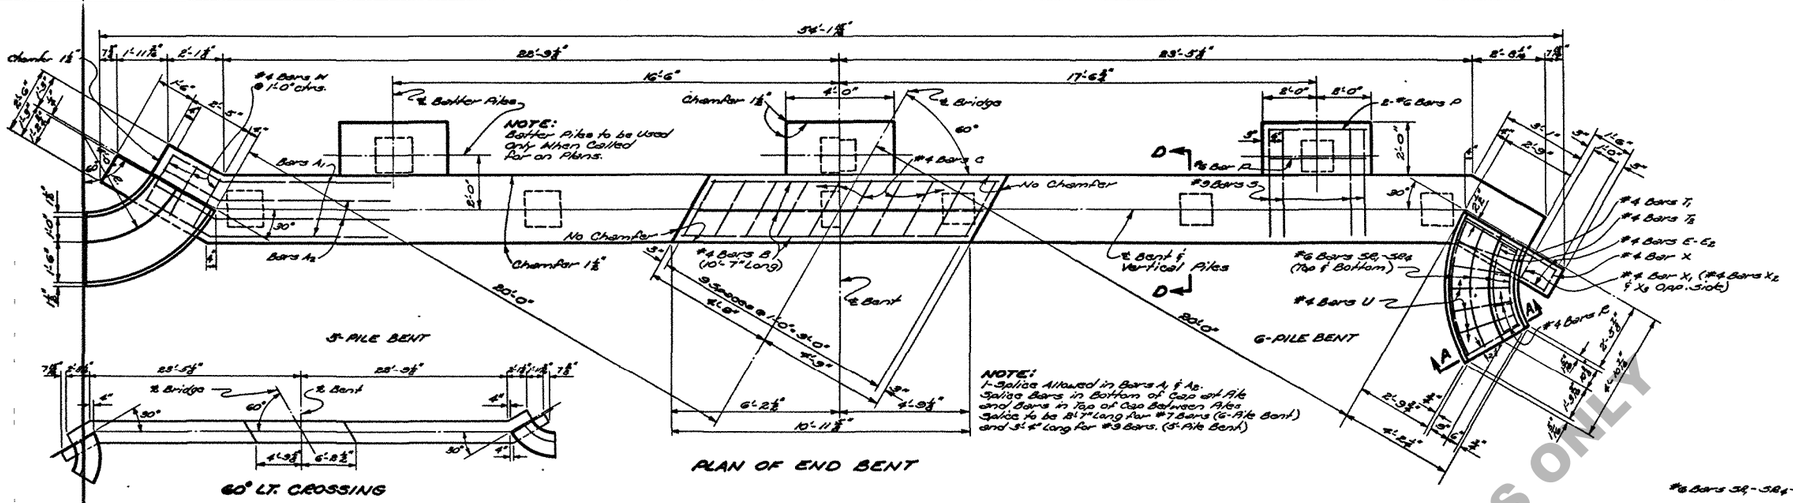

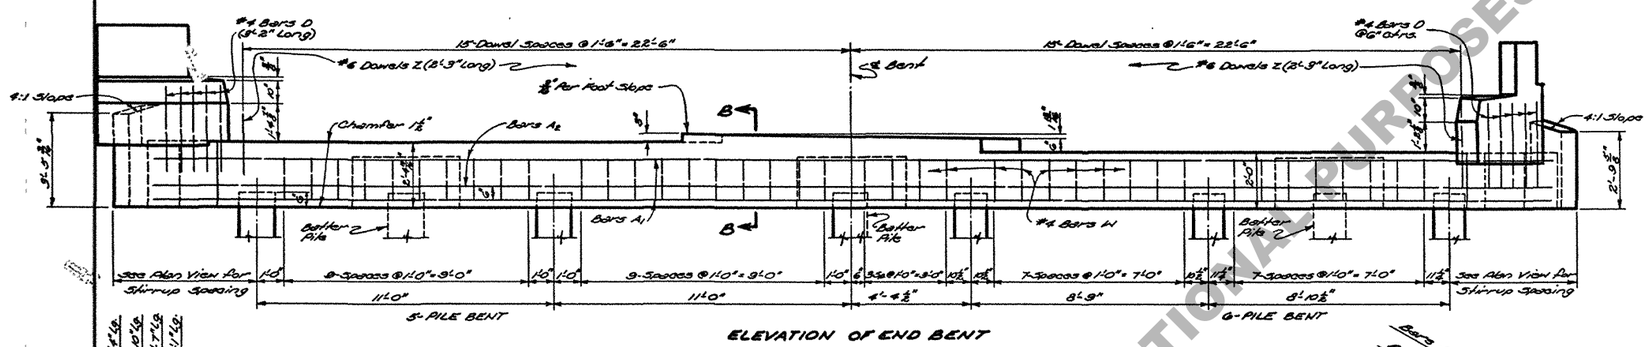

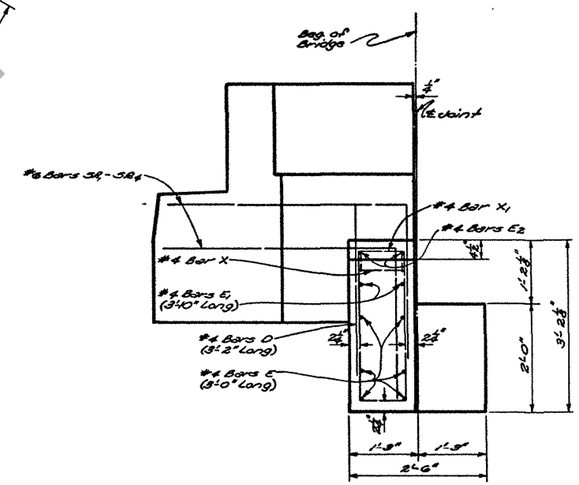

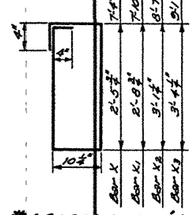

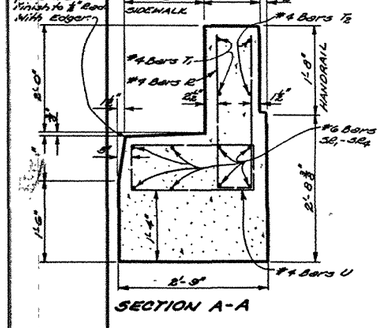

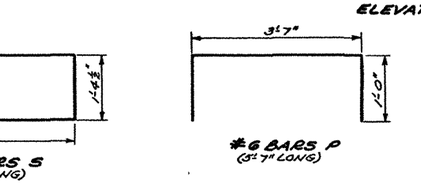

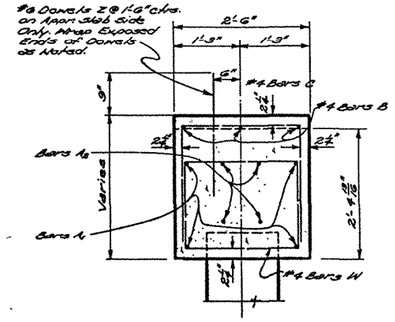

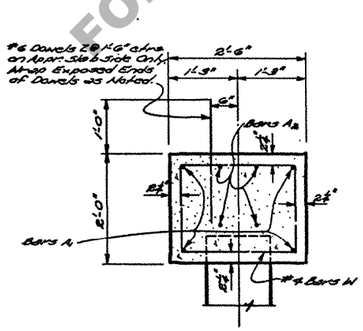

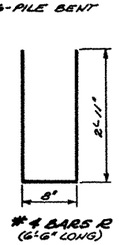

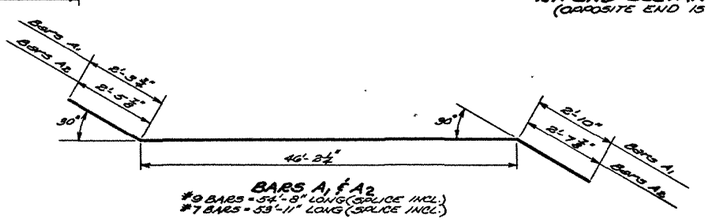

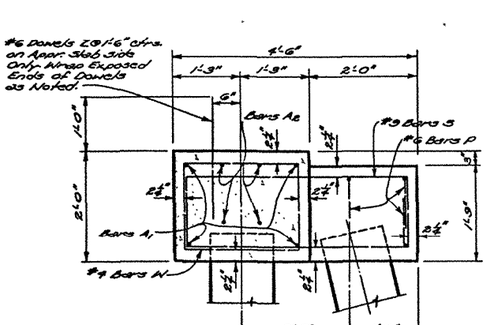

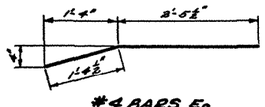

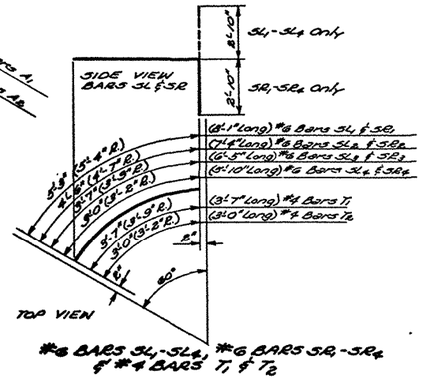

FOR INFORMATIONAL PURPOSES ONLY

STANDARD PLAN
PRECAST CONCRETE PILE BENTS
FOR 20'-0" CONCRETE SLAB SPANS
LIVE LOAD: H20-S16-44
40'-0" ROADWAY 1'-6" SIDEWALKS
DATED Feb. 9 1957

STATE OF LOUISIANA
DEPARTMENT OF HIGHWAYS

DESIGNED K. McBride	DETAILED [illegible]	TRACED Jelly Guy
CHECKED [illegible]	CHECKED K. McBride	CHECKED [illegible]

BRIDGE DESIGN SECTION

DATE	DESCRIPTION	BY
	REVISIONS	

BCFS15C-60-40T