STATE PROJECT	PARISH	SHEET No

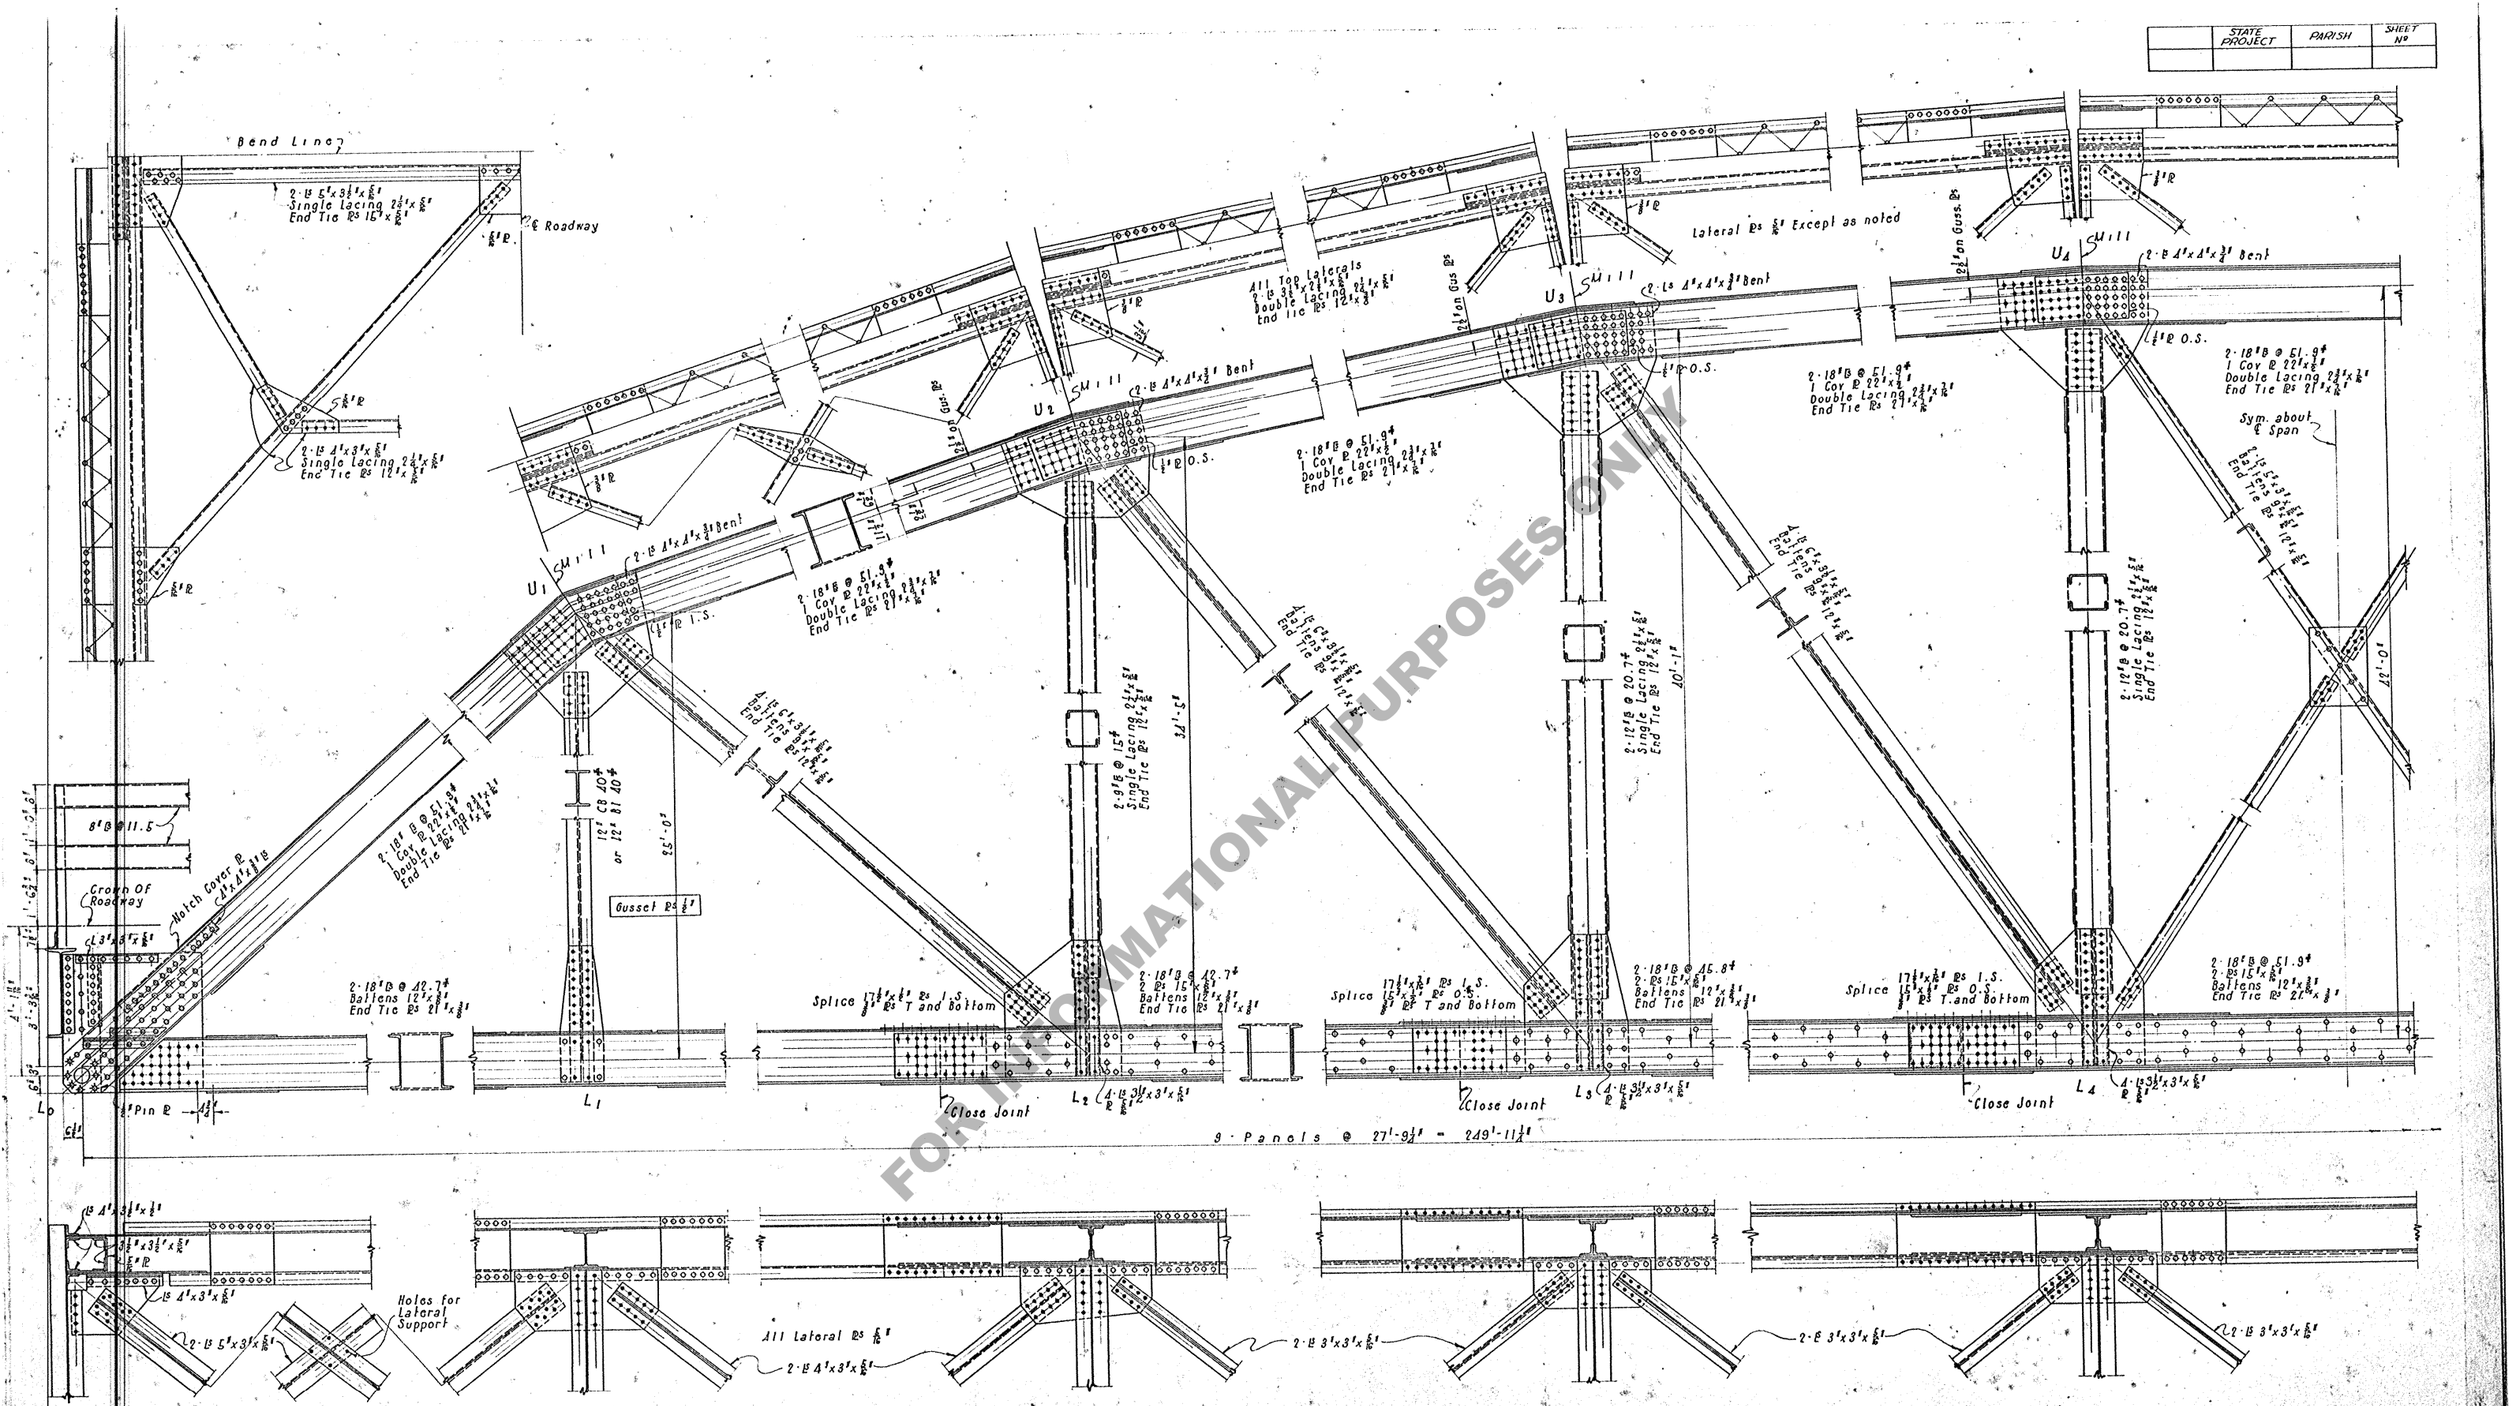

FOR INFORMATIONAL PURPOSES ONLY

STANDARD PLAN
250 FT x 20 FT RIVETED TRUSS SPAN

S-H-T-19-15
(B-2-273)

Sheet 1 Of 2 Sheets