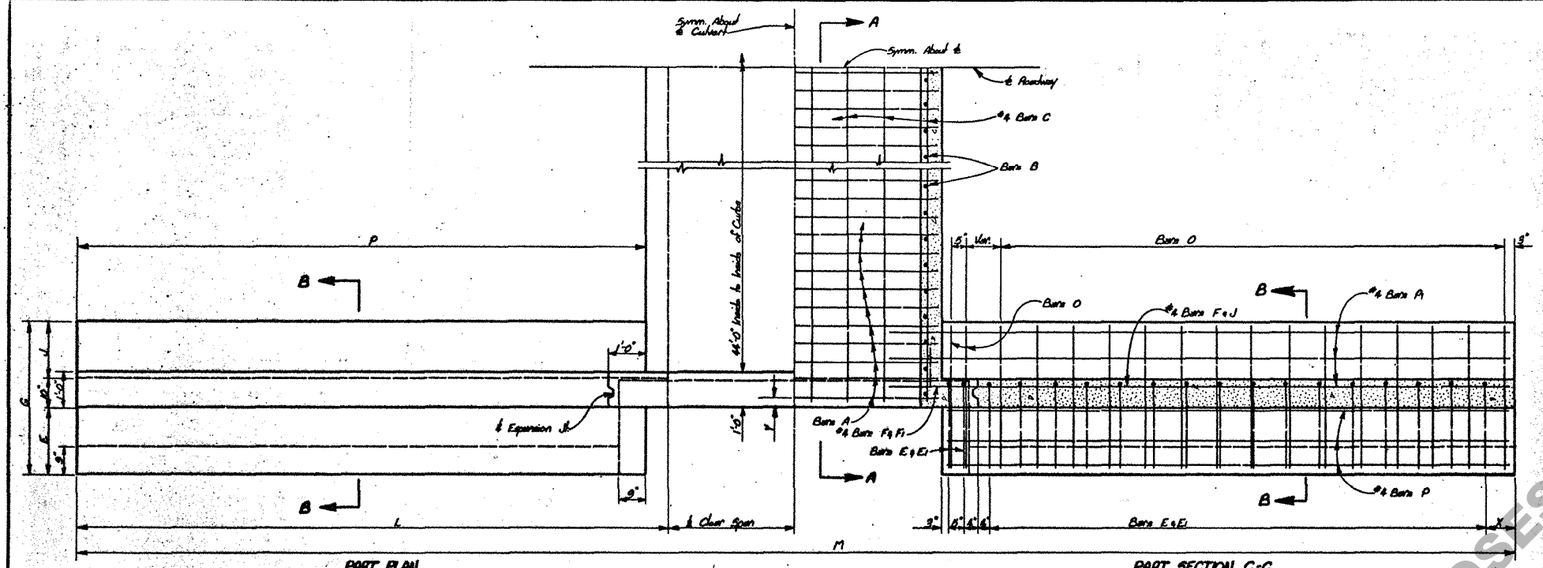

PART PLAN
(SHOWING DIMENSIONS)

PART SECTION C-C
(SHOWING REINFORCEMENT)

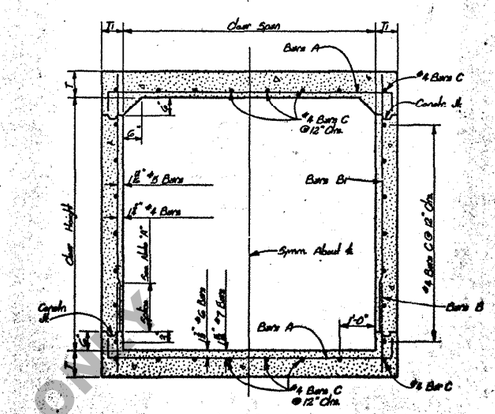

SECTION THRU BARREL

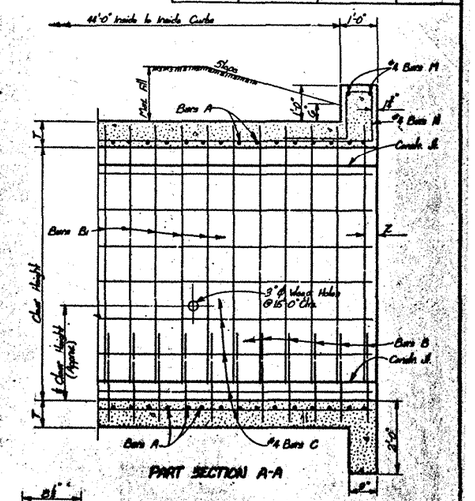

PART SECTION A-A

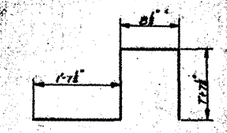

No. 4 BARS N

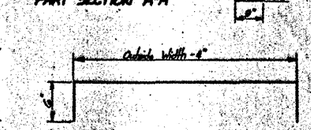

BARS A

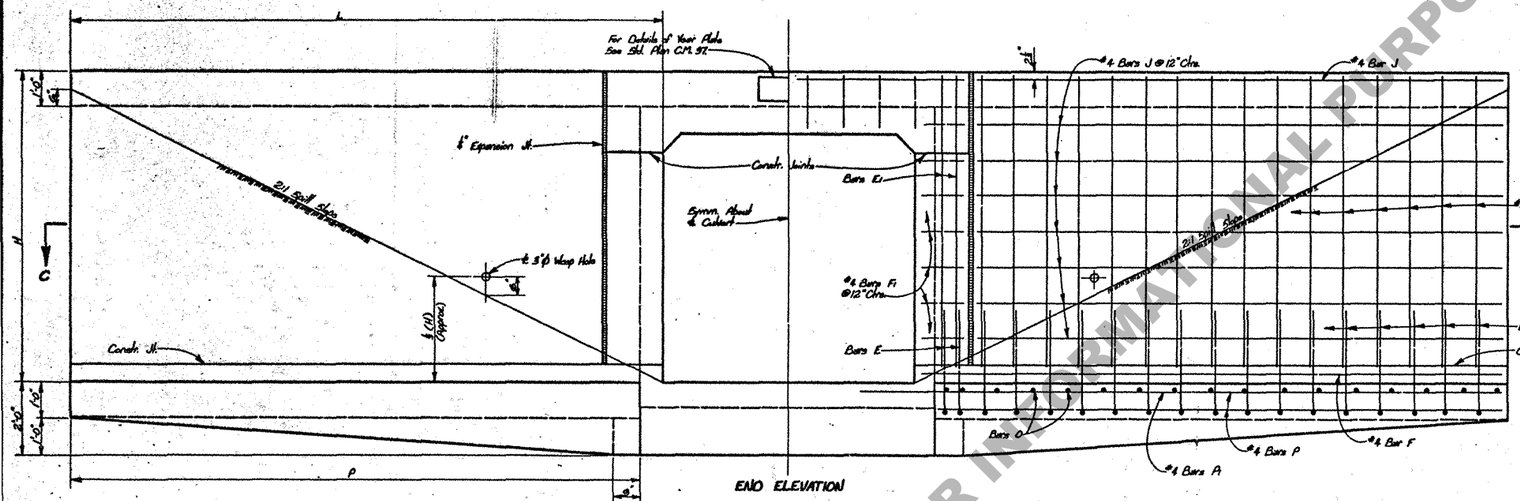

END ELEVATION

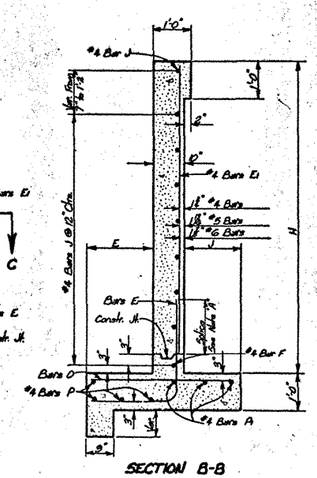

SECTION B-B

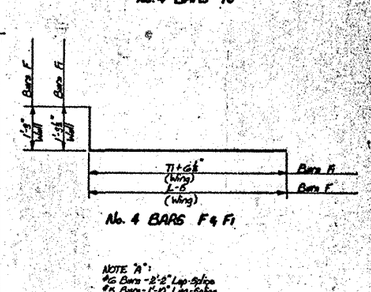

No. 4 BARS F & Fi

NOTE "A":
#6 Bars - 2'-2" Lap Splice
#5 Bars - 1'-10" Lap Splice
#4 Bars - 1'-6" Lap Splice

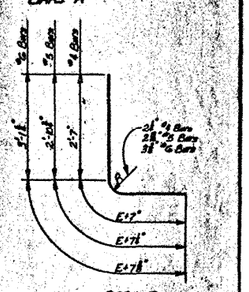

BARS E

GENERAL NOTES:
Construction Specifications: Listed Approved La. Dept. of Highways Std. Specs.
Design Specifications: A.A.S.H.O. 1957 as amended to Dec. 31, 1959.
Live Load: H20-S16-44.
All exposed corners to be Chamfered ¾" unless otherwise noted.
Reinforcing Steel shall be Intermediate or Hard Grade A.S.T.M. A15 or Rail Steel A.S.T.M. A16 conforming to A.S.T.M. A305.
Dimensions relating to Reinforcing steel are to Bar Centers.
Place steel 2 Cu. Ft. of large size gravel or loose rock behind and around each Weep Hole.
All Concrete to be Class "A".
For Details of Expansion and Construction Joints see Std. Plan C.M.98.

Discarded (Retraced - Mod) 1/4/62

| OPENINGS | | | DIMENSIONS | | |