Notes:

⇨ indicates the direction of travel (not a pavement marker).

Ⓐ AUXILIARY LANE

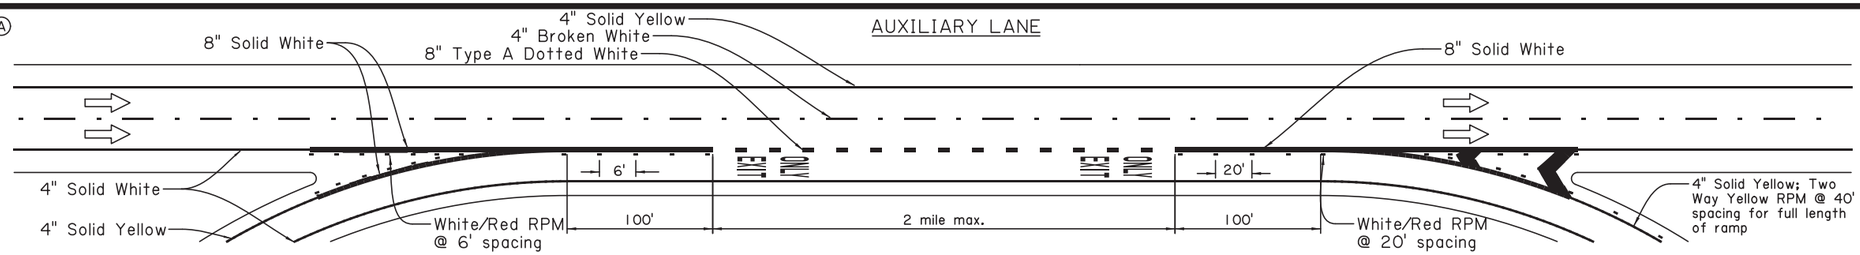

Ⓑ PARALLEL DECELERATION LANE

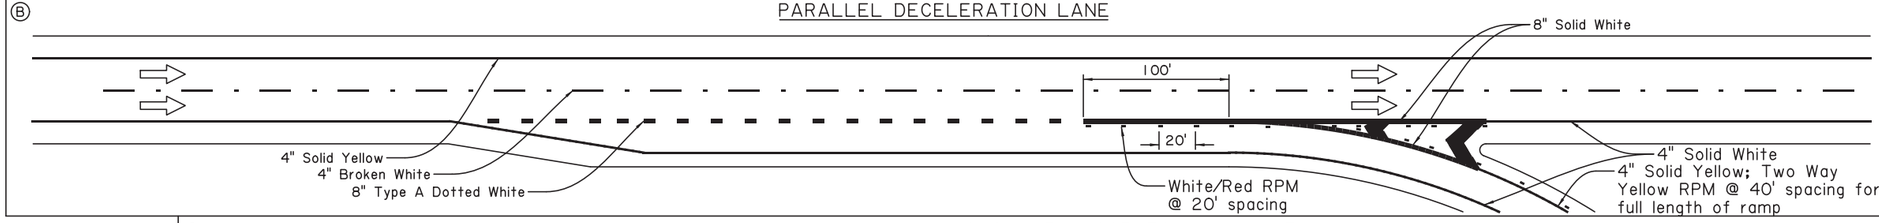

Ⓒ PARALLEL ACCELERATION LANE

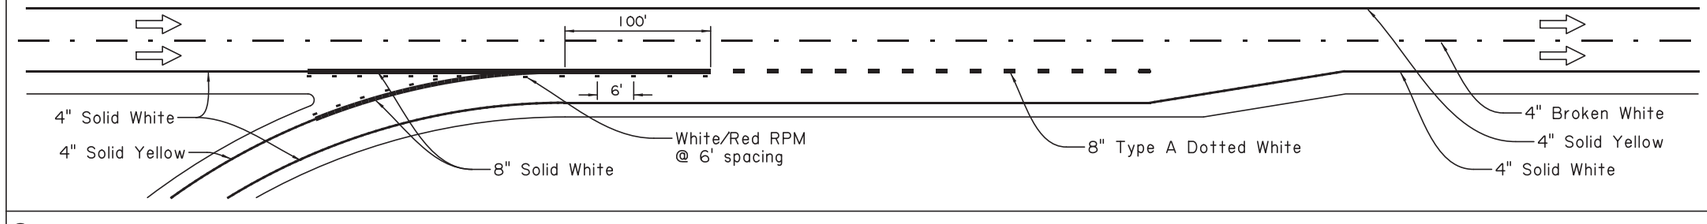

Ⓓ TAPERED ACCELERATION LANE

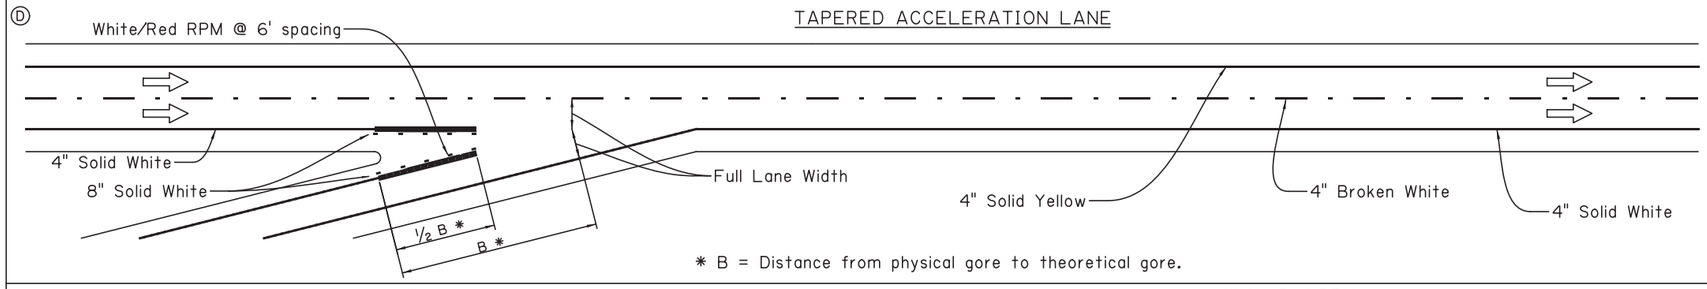

* B = Distance from physical gore to theoretical gore.

Ⓔ AUXILIARY LANE DROP

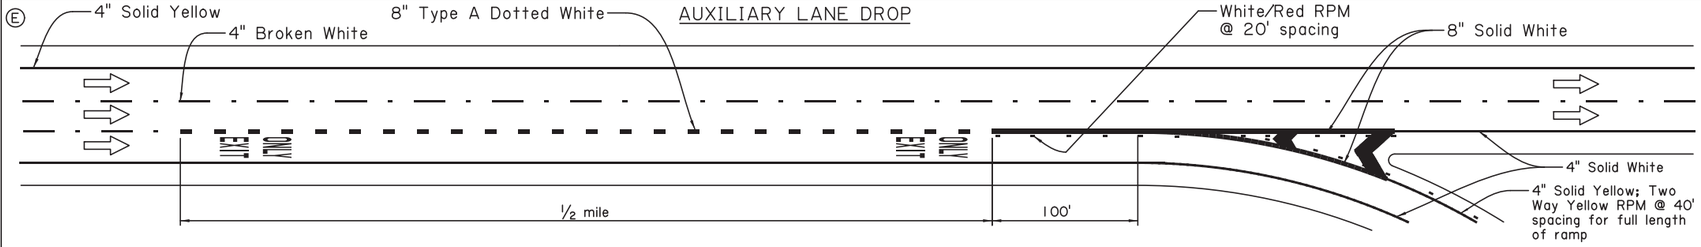

TYPICAL EXIT GORE MARKINGS

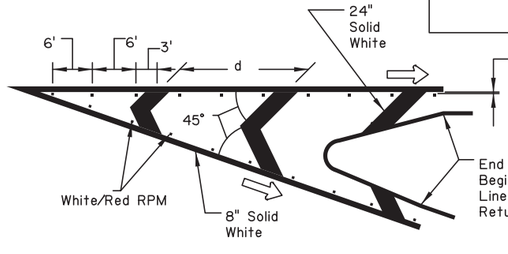

d	Mainline Speed
12'	45 MPH or Less
18'	50 or 55 MPH
24'	60 MPH or Above

SHEET NUMBER

PARISH	CONTROL SECTION	STATE PROJECT

DESIGN	B. MASON
CHECK	B. BOUCHER
DETAIL	B. MASON
CHECK	B. BOUCHER
REVIEW	
SERIES #	

APPROVED BY CHIEF ENGINEER:

DATE: 3/6/2026

NO.	DATE	REVISION OR CHANGE ORDER DESCRIPTION	BY

STATE OF LOUISIANA

PAVEMENT MARKING DETAILS

Auxiliary, Deceleration and Acceleration Lanes and Gore Striping Layouts

PM-04

DOTD LOUISIANA DEPARTMENT OF TRANSPORTATION & DEVELOPMENT

STANDARD PLAN