
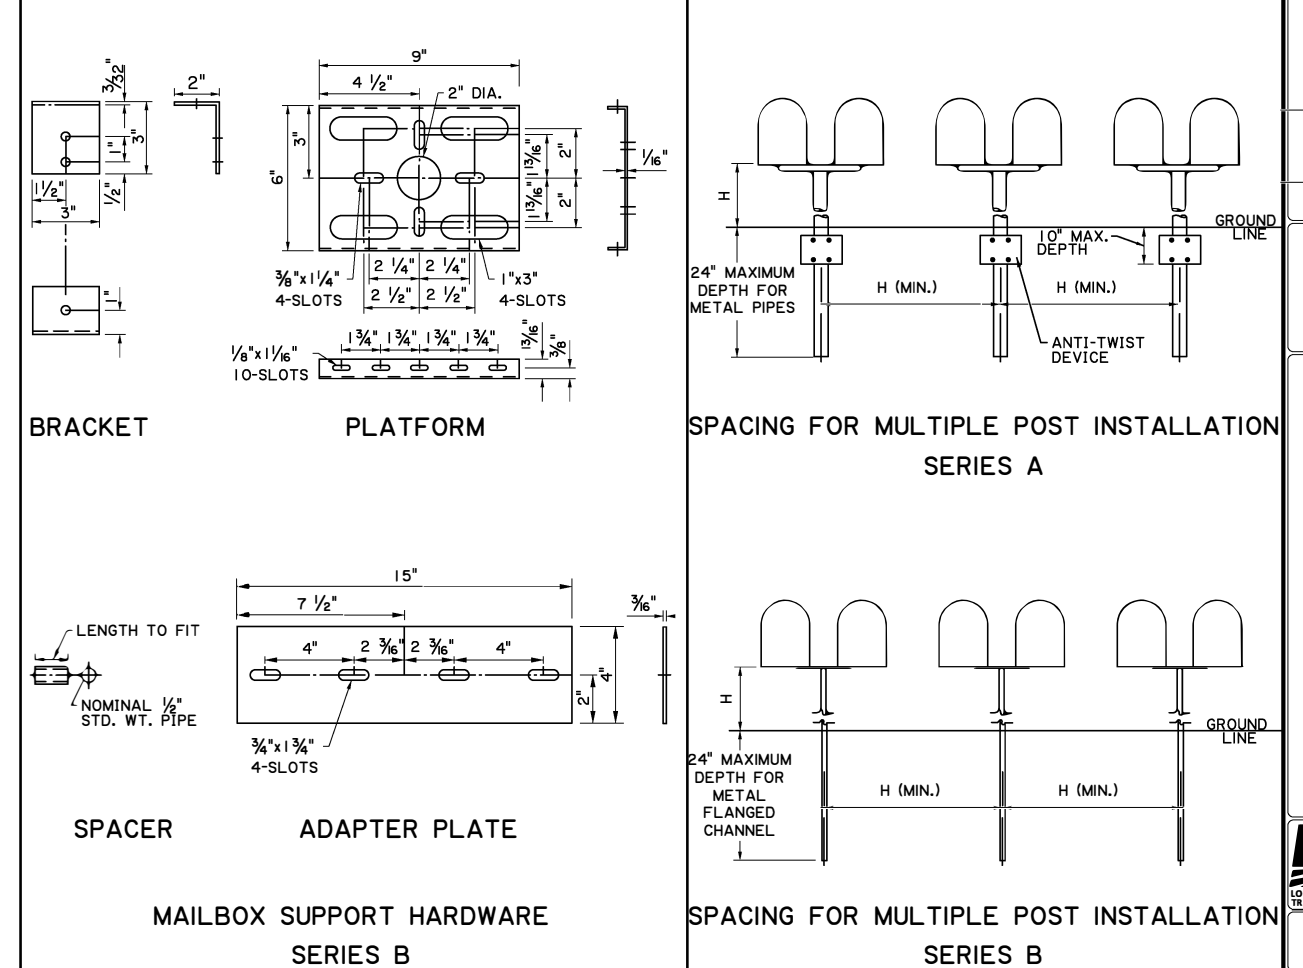
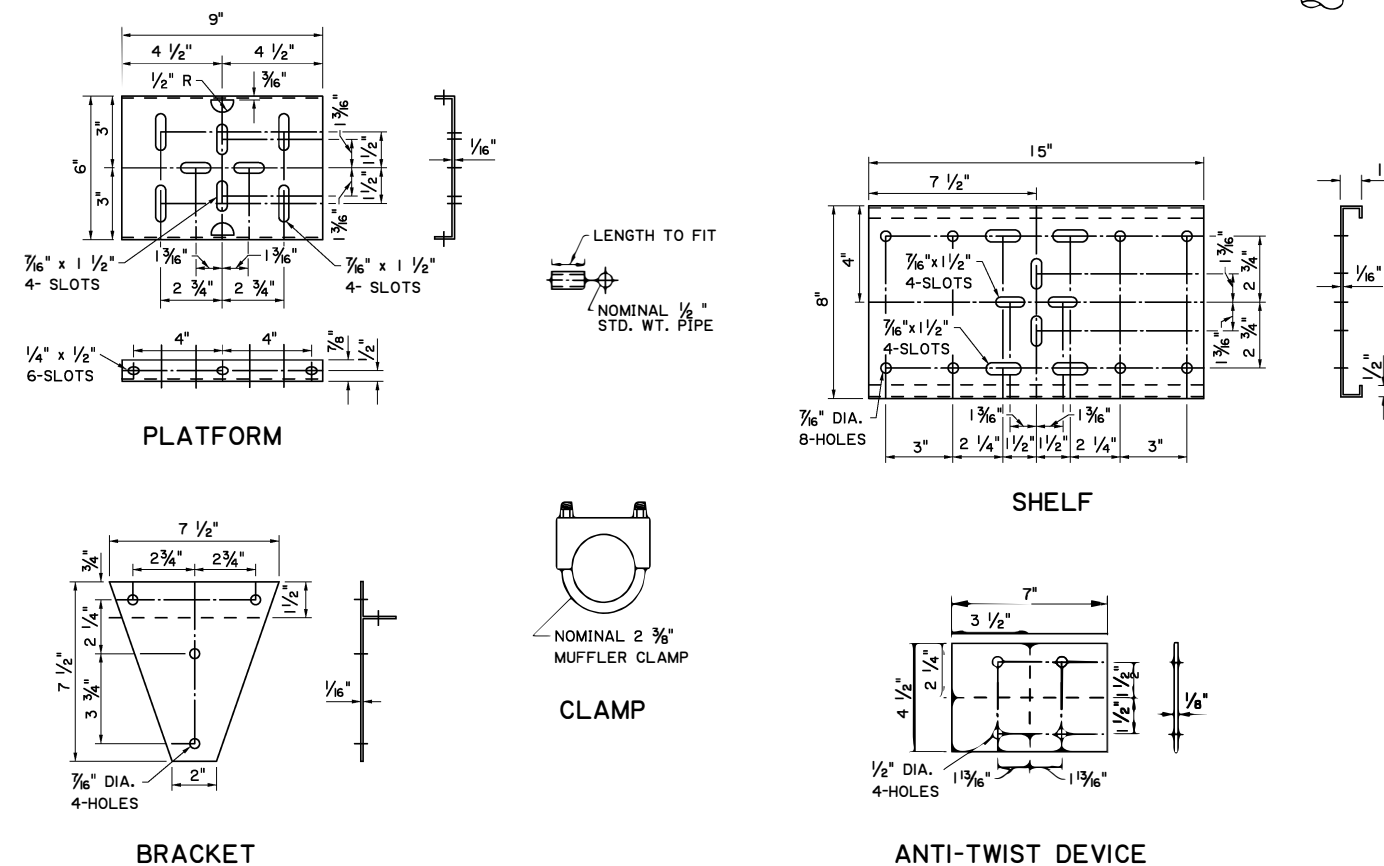
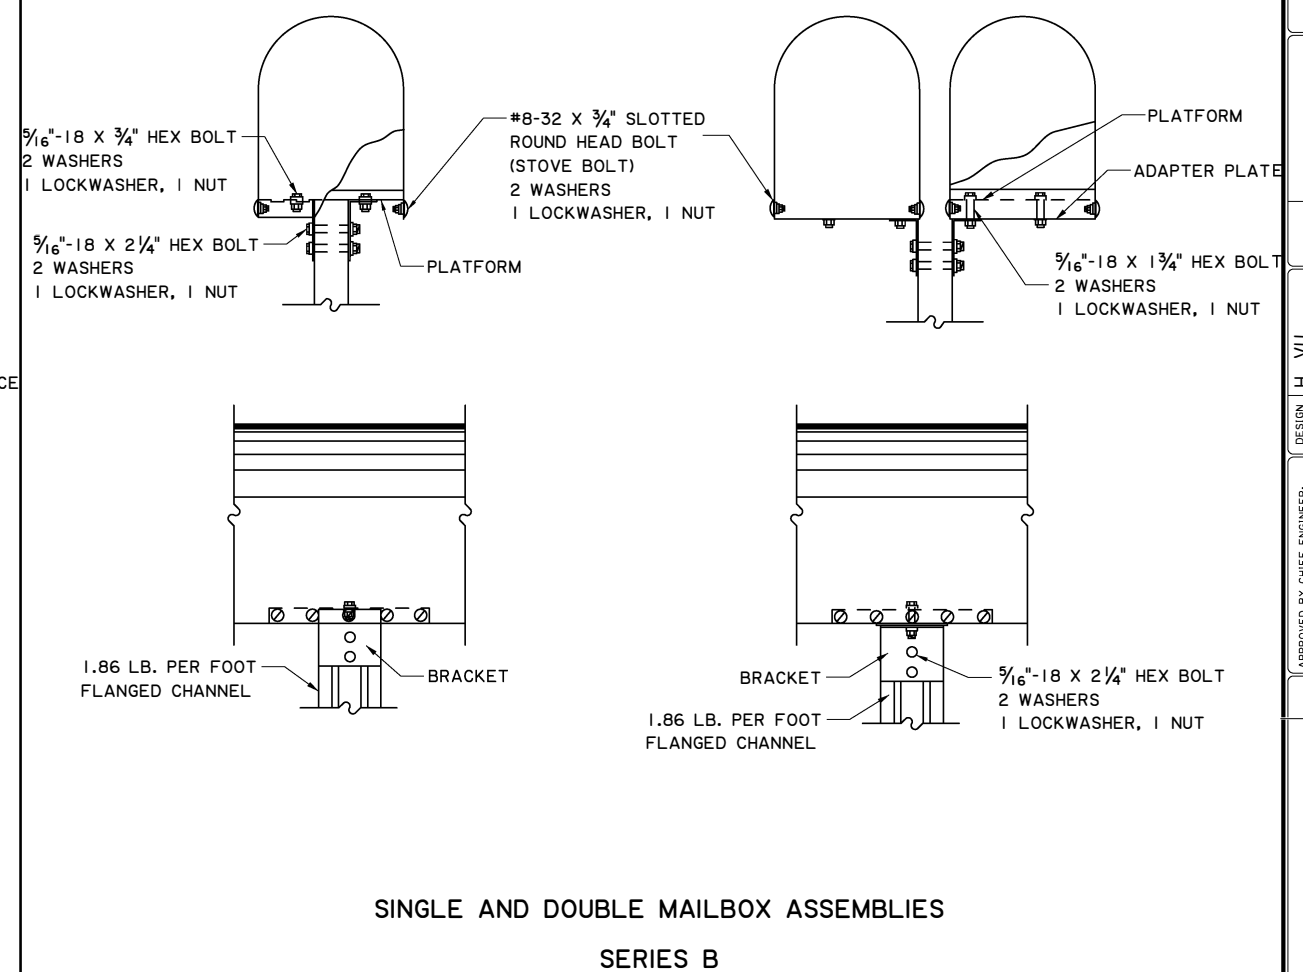


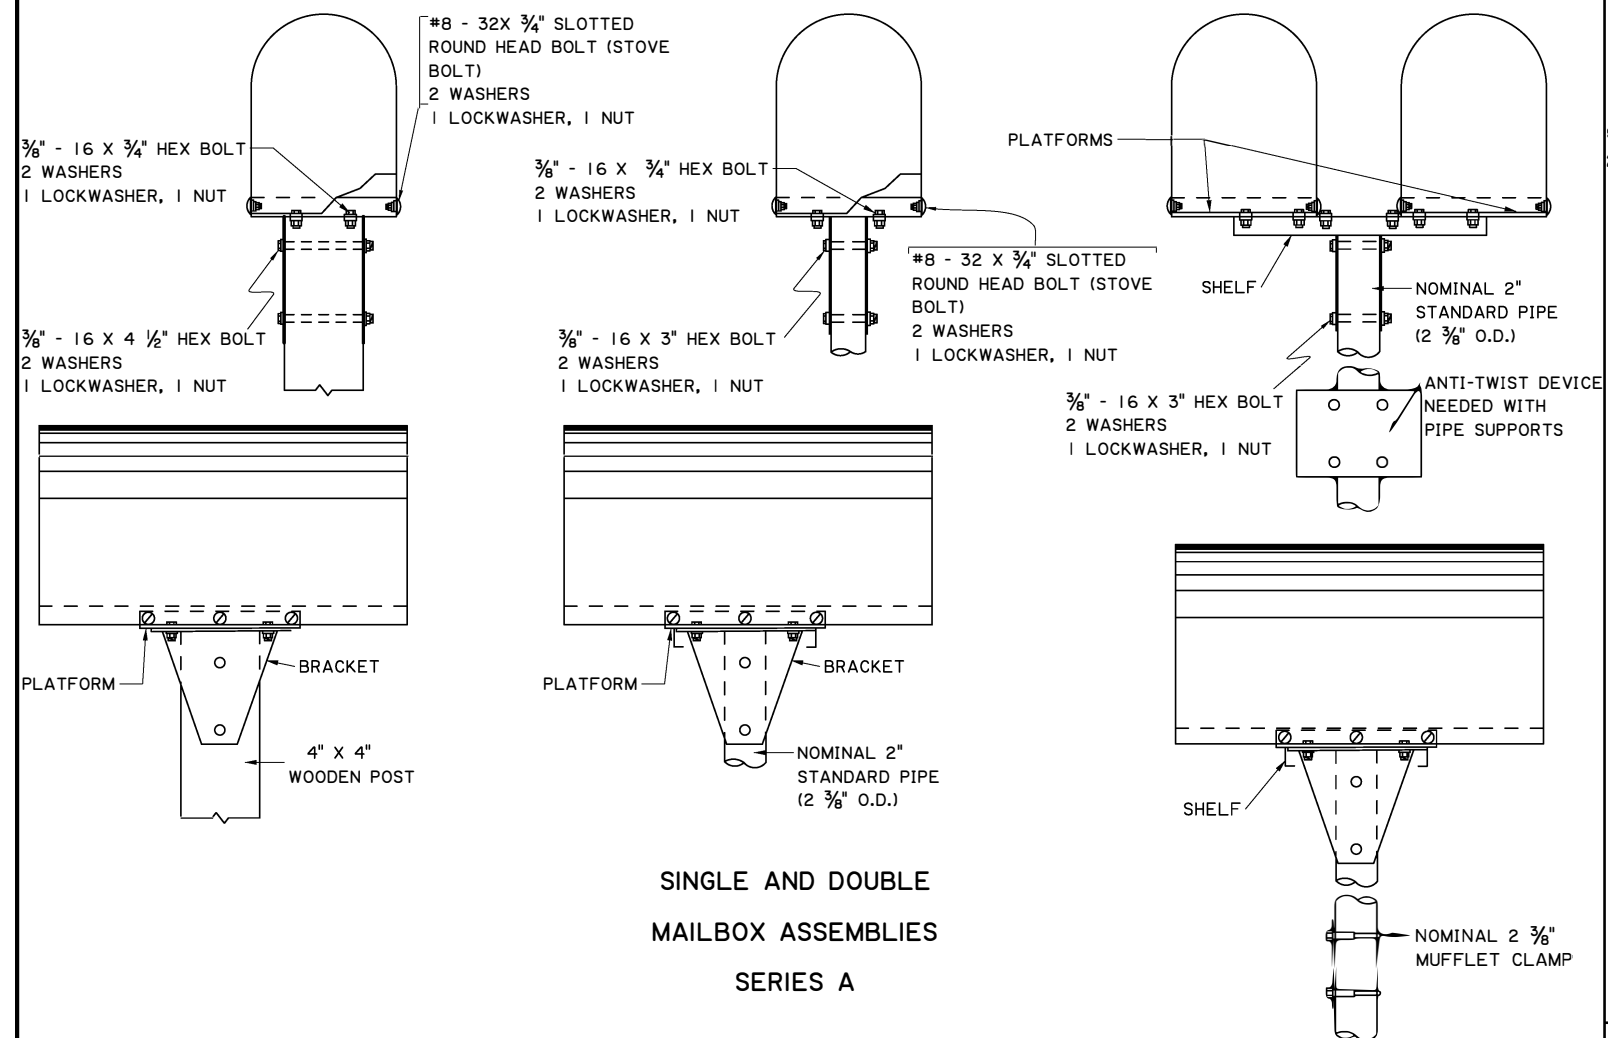

MAILBOX INSTALLATION DETAILS 		STATE OF LOUISIANA TRANSPORTATION CONFIDENTIAL 		NO.	DATE	REVISION OR CHANGE ORDER DESCRIPTION	BY
DOTD LOUISIANA DEPARTMENT OF TRANSPORTATION & DEVELOPMENT							
STANDARD PLAN							