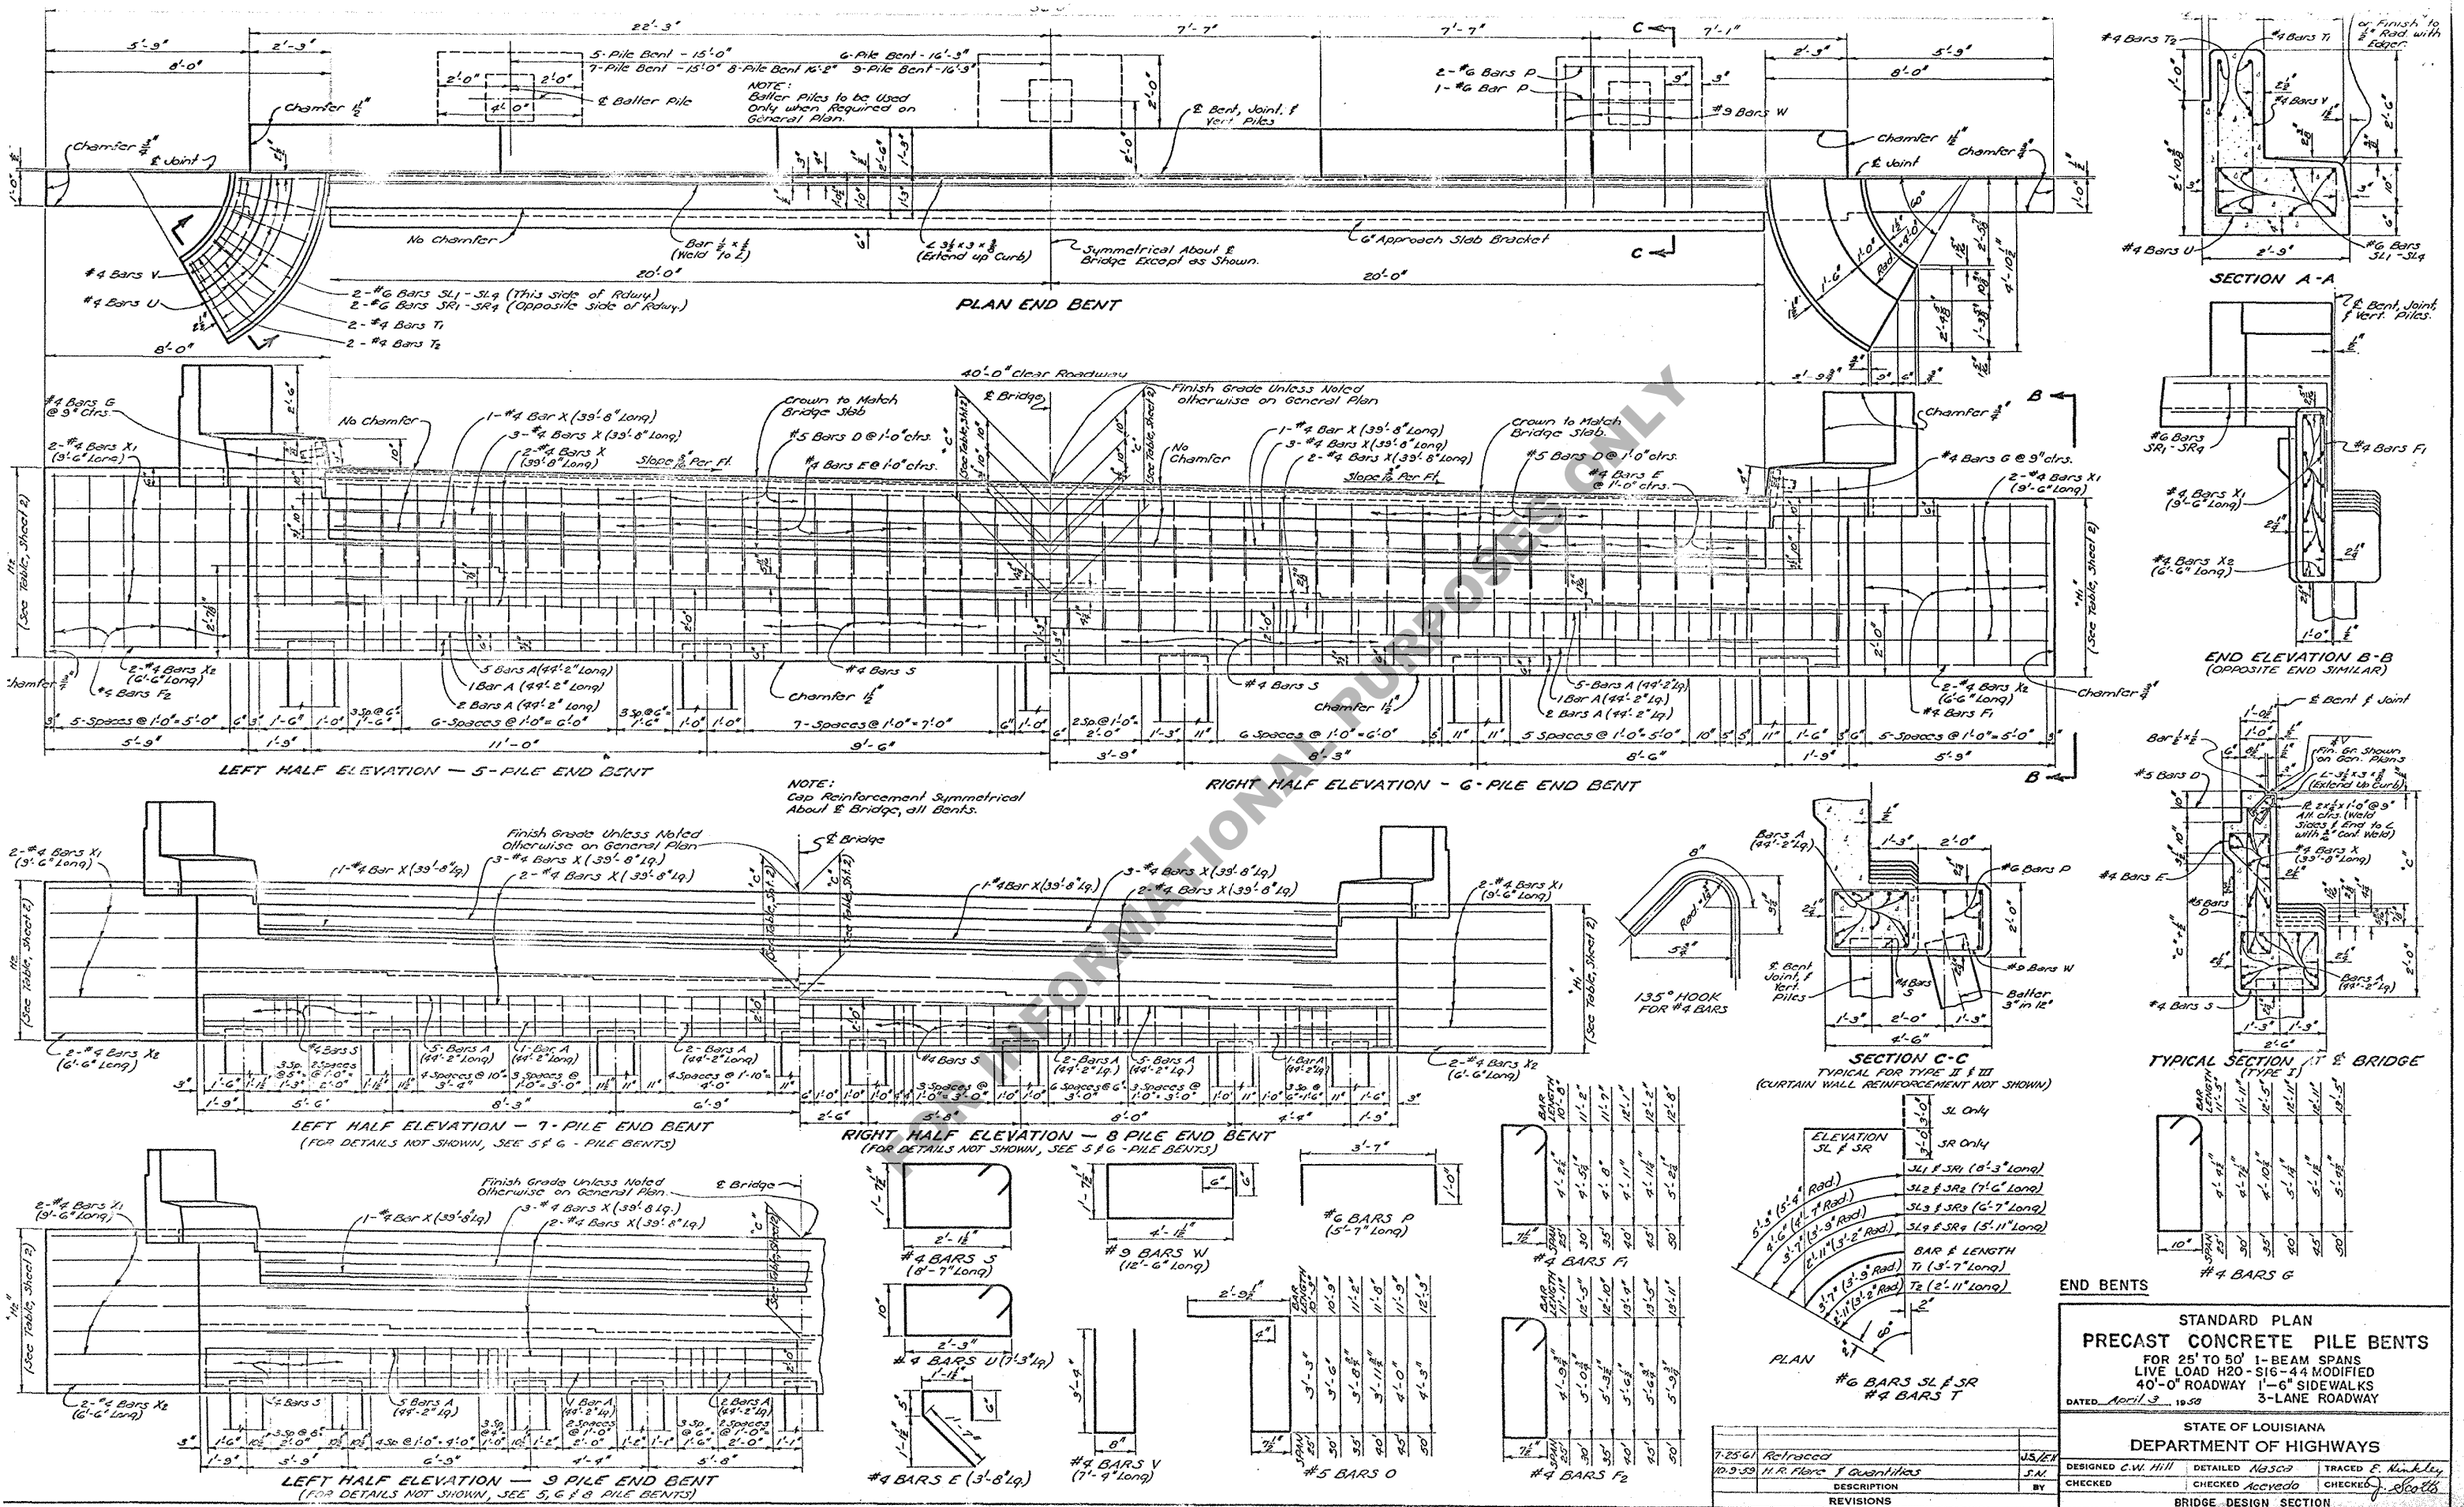

FOR INFORMATIONAL PURPOSES ONLY

STANDARD PLAN

PRECAST CONCRETE PILE BENTS

FOR 25' TO 50' 1-BEAM SPANS
LIVE LOAD H20-S16-44 MODIFIED
40'-0" ROADWAY 1'-6" SIDEWALKS
3-LANE ROADWAY

DATED April 3, 1959

7-25-61	Retraced	JS/EM
10-9-59	N.R. Flare & Quantities	J.N.
DESCRIPTION		BY
REVISIONS		

STATE OF LOUISIANA
DEPARTMENT OF HIGHWAYS

DESIGNED C.W. Hill | DETAILED Nasca | TRACED E. Nunkley
CHECKED | CHECKED Acevedo | CHECKED J. Scotto
BRIDGE DESIGN SECTION

SHEET 1 OF 2

BSC15A-90-40T

Diazigen N. O. 135 "Imperial"