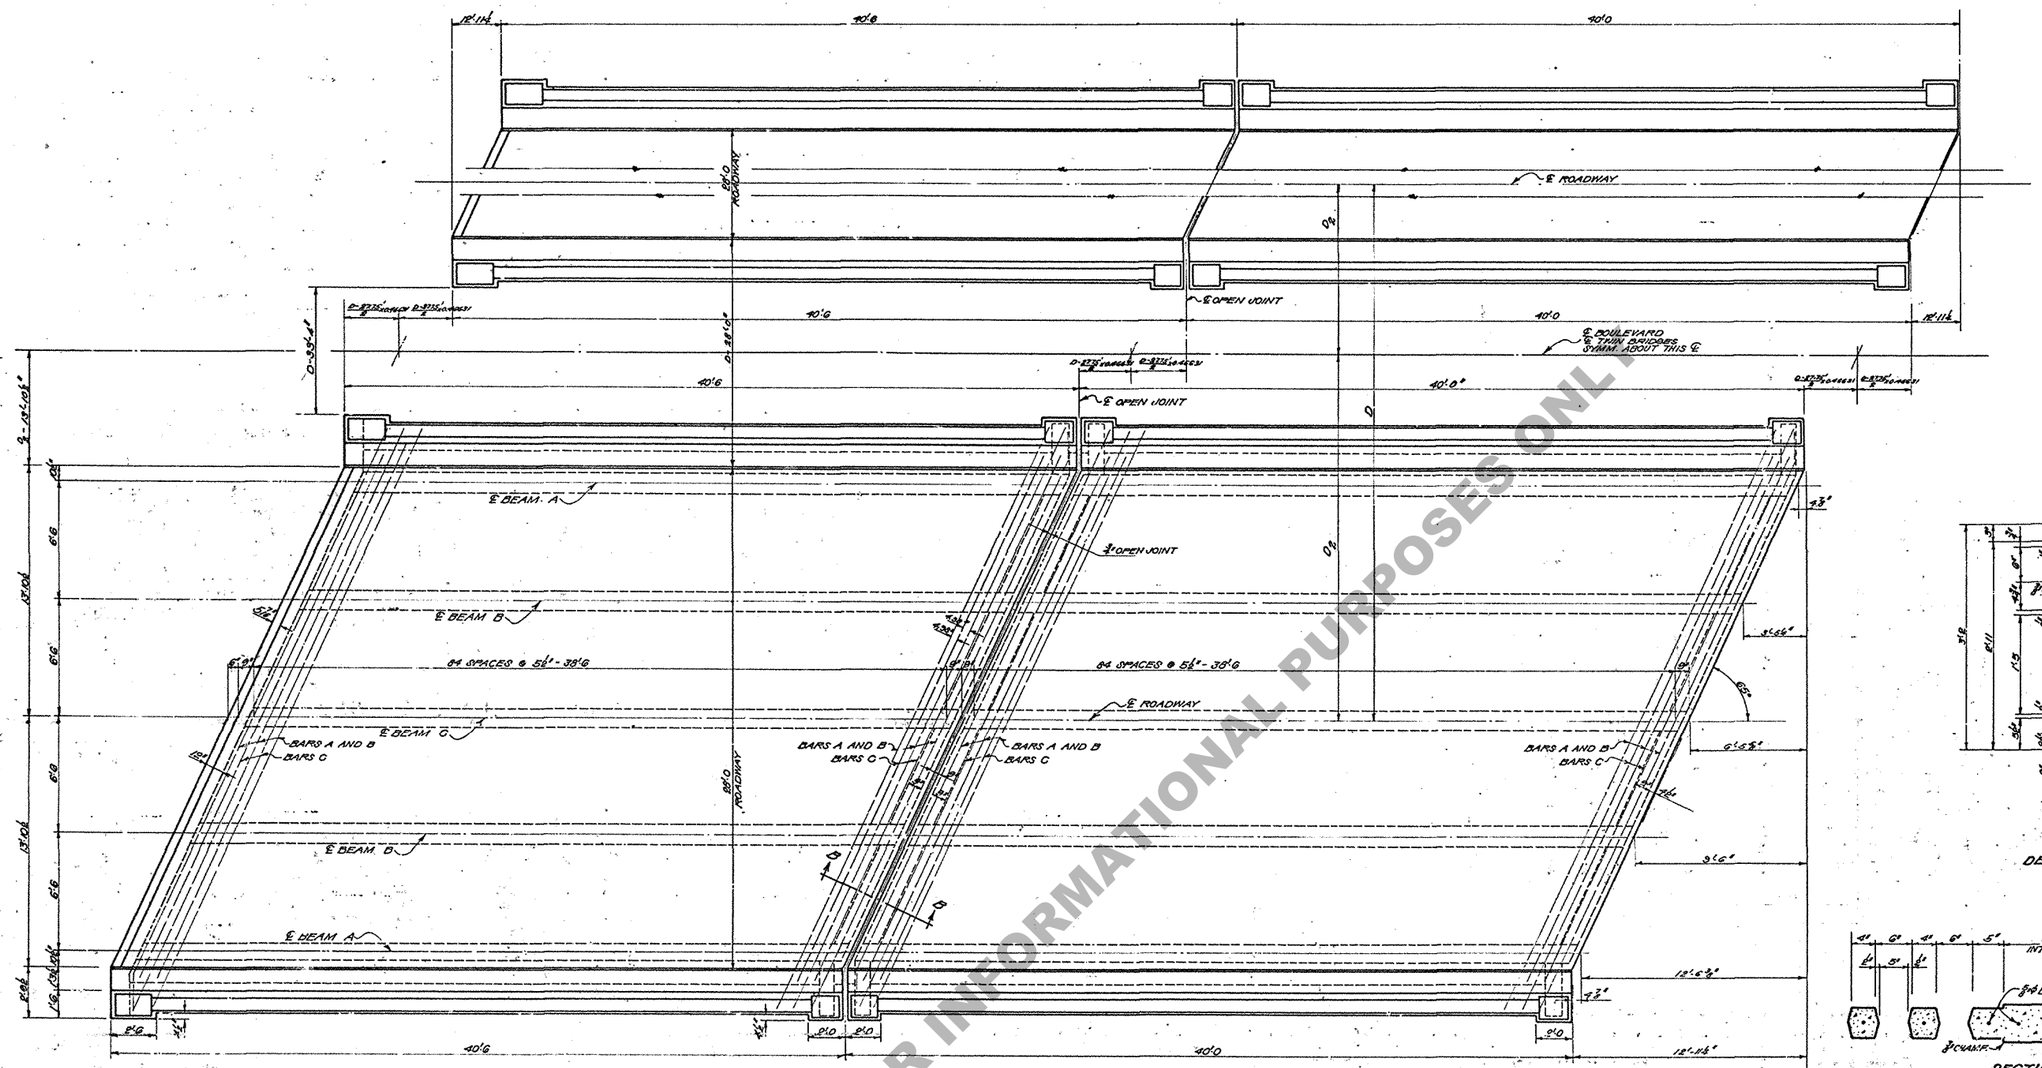

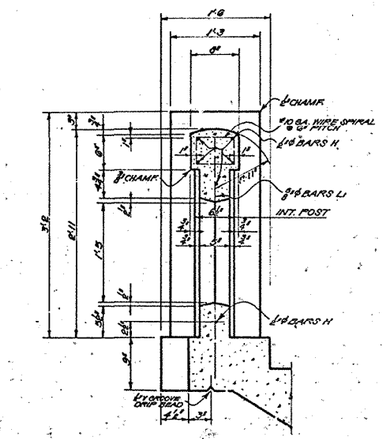

DETAIL OF HANDRAIL

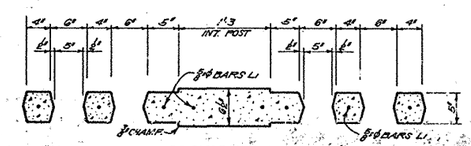

SECTION C-C

NOTE:
FOR SECTION A-A AND B-B
SEE SHEET NO 2 OF 2

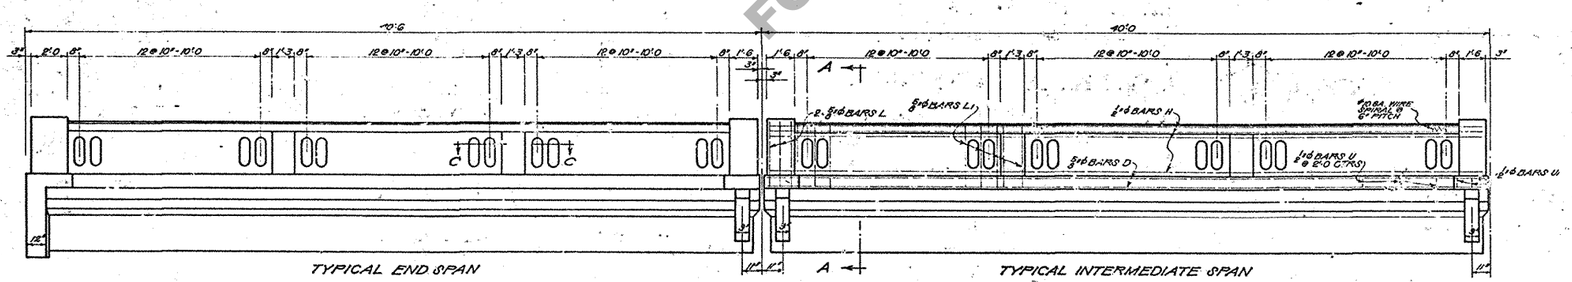

TYPICAL END SPAN

TYPICAL INTERMEDIATE SPAN

DETAIL OF HANDRAIL

Void 7/25/46

STANDARD PLAN
REINFORCED CONCRETE
DECK GIRDER SPANS
28'-0 ROADWAY
65° CROSSING · BOULEVARD SECTION
40'-0 SPAN
DATED DEC. 1944 TO BE USED WITH C.S.-100-20

STATE OF LOUISIANA
DEPARTMENT OF HIGHWAYS

DATE	DESCRIPTION	BY
Jan. 46	Std. No.	

REVISIONS

DESIGNED | DETAILED Huey | TRACED
CHECKED | CHECKED | CHECKED
IN CHARGE OF | HEAD BRIDGE DRAFTSMAN

SHEET 1 OF 2
(old C-G-106)

C-G-100-20

FOR INFORMATIONAL PURPOSES ONLY