



GENERAL NOTES:


1. THIS STRUCTURE MEETS ALL DOTD HYDRAULIC PERFORMANCE CRITERIA WHEN USED IN ACCORDANCE WITH THE DOTD HYDRAULICS MANUAL AND ALL DOTD HYDRAULIC DESIGN POLICIES.
2. CONSTRUCTION SPECIFICATIONS: LATEST APPROVED LA DOTD STANDARD SPECIFICATIONS.
3. ALL EXPOSED CORNERS TO HAVE $\frac{3}{4}$ " CHAMFER UNLESS OTHERWISE NOTED.
4. DIMENSIONS RELATING TO REINFORCING STEEL FABRICATION ARE OUT-TO-OUT OF BARS AND DIMENSIONS RELATING TO REINFORCING STEEL SPACING ARE CENTER-TO-CENTER OF BARS.
5. REINFORCING STEEL SHALL HAVE 2" COVER UNLESS OTHERWISE SPECIFIED.
6. IF PRECAST CATCH BASIN IS USED, PLEASE REFER TO STANDARD PLAN PC-01 FOR DETAILS AND SPECIFICATIONS.

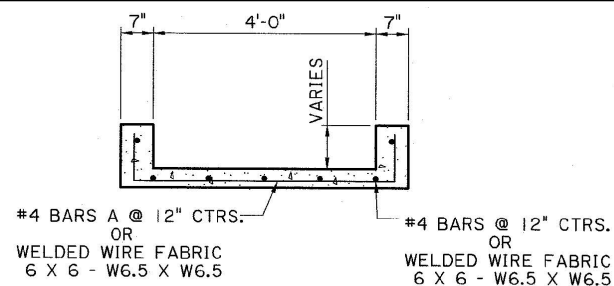



SECTION B-B

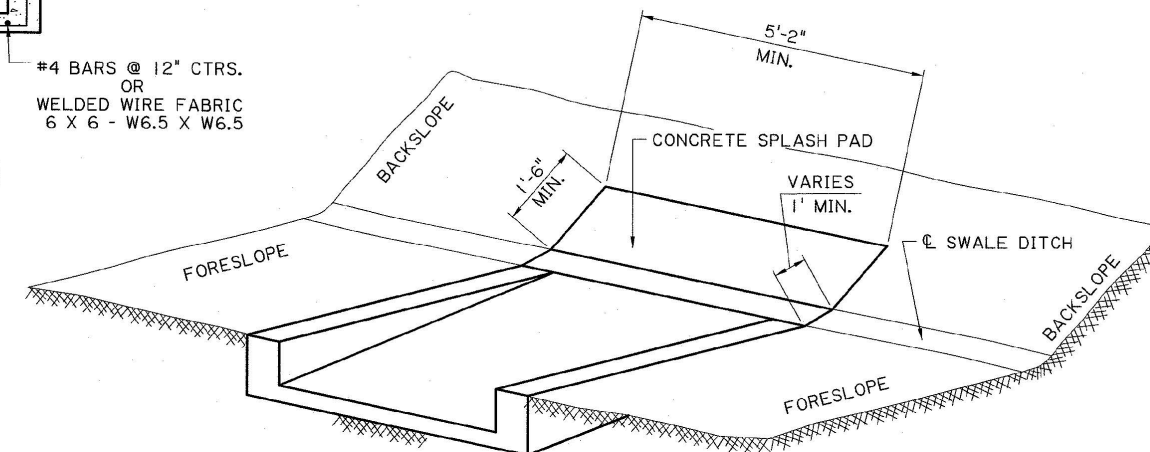


PARTIAL VIEW SHOWING
PAVED GUTTER DRAIN WITHOUT DROP INLET

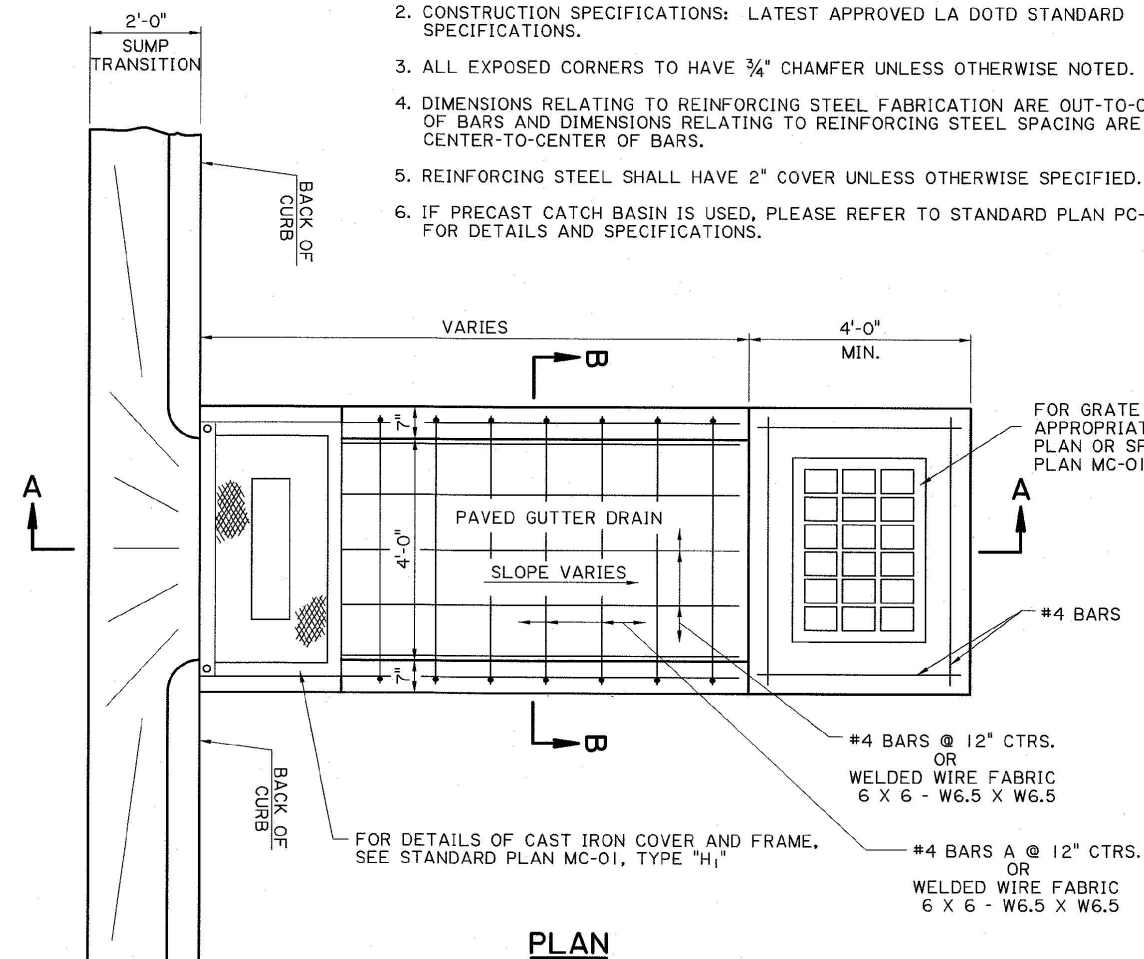


PLAN

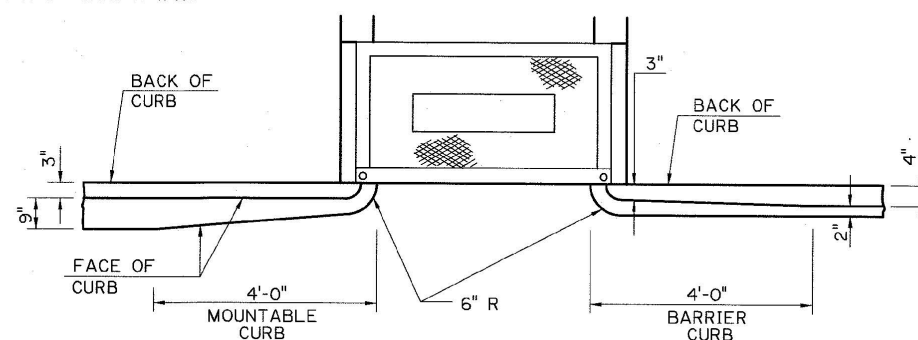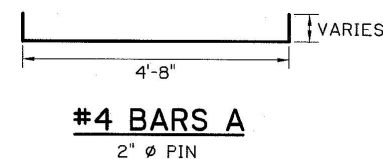


TRANSITION IN CURB WIDTH
(TYPICAL)

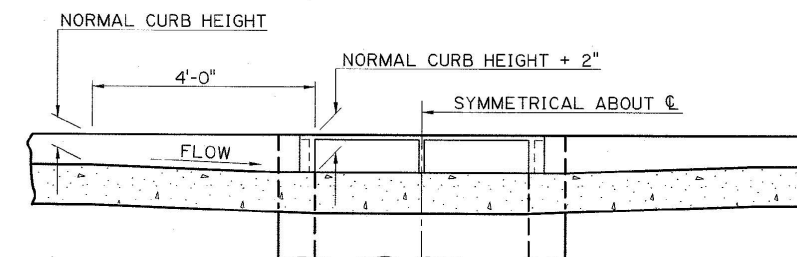


TRANSITION IN CURB HEIGHT
GUTTER DRAIN AT LOW POINT

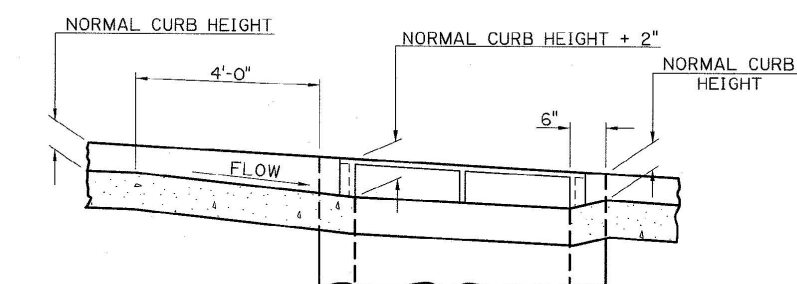

TRANSITION IN CURB HEIGHT
GUTTER DRAIN ON A GRADE

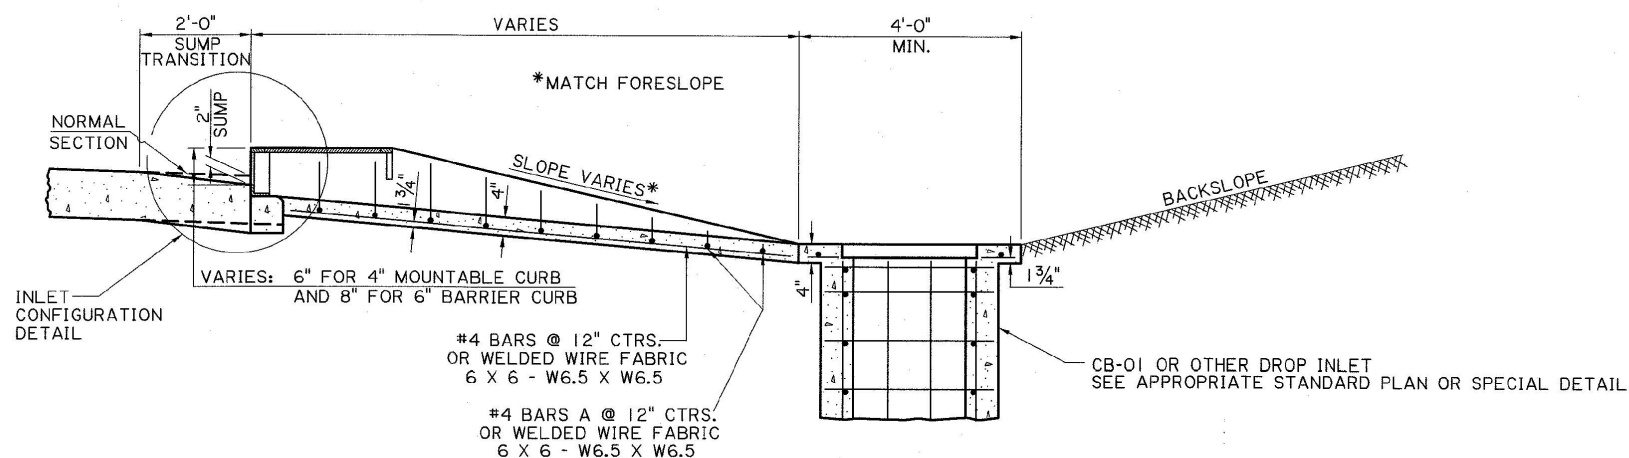

SECTION A-A

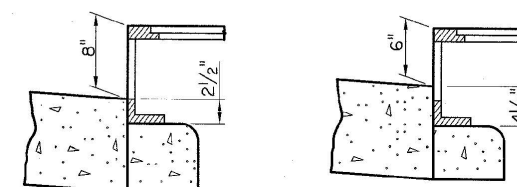

INLET CONFIGURATION

WHEN USED WITH
6" BARRIER CURB

WHEN USED WITH
4" MOUNTABLE CURB

SHEET NUMBER		PARISH		CONTROL SECTION		STATE PROJECT	
DESIGN	CHECK	DETAIL	CHECK	REVIEW	SERIES	1 OF 1	
APPROVED BY CHIEF ENGINEER:				DATE: 6/1/2024			
NO.				DATE			
REVISION OR CHANGE ORDER DESCRIPTION				BY			
SINGLE PAVED GUTTER DRAIN				PG-DRAIN (SINGLE)			
STANDARD PLAN							