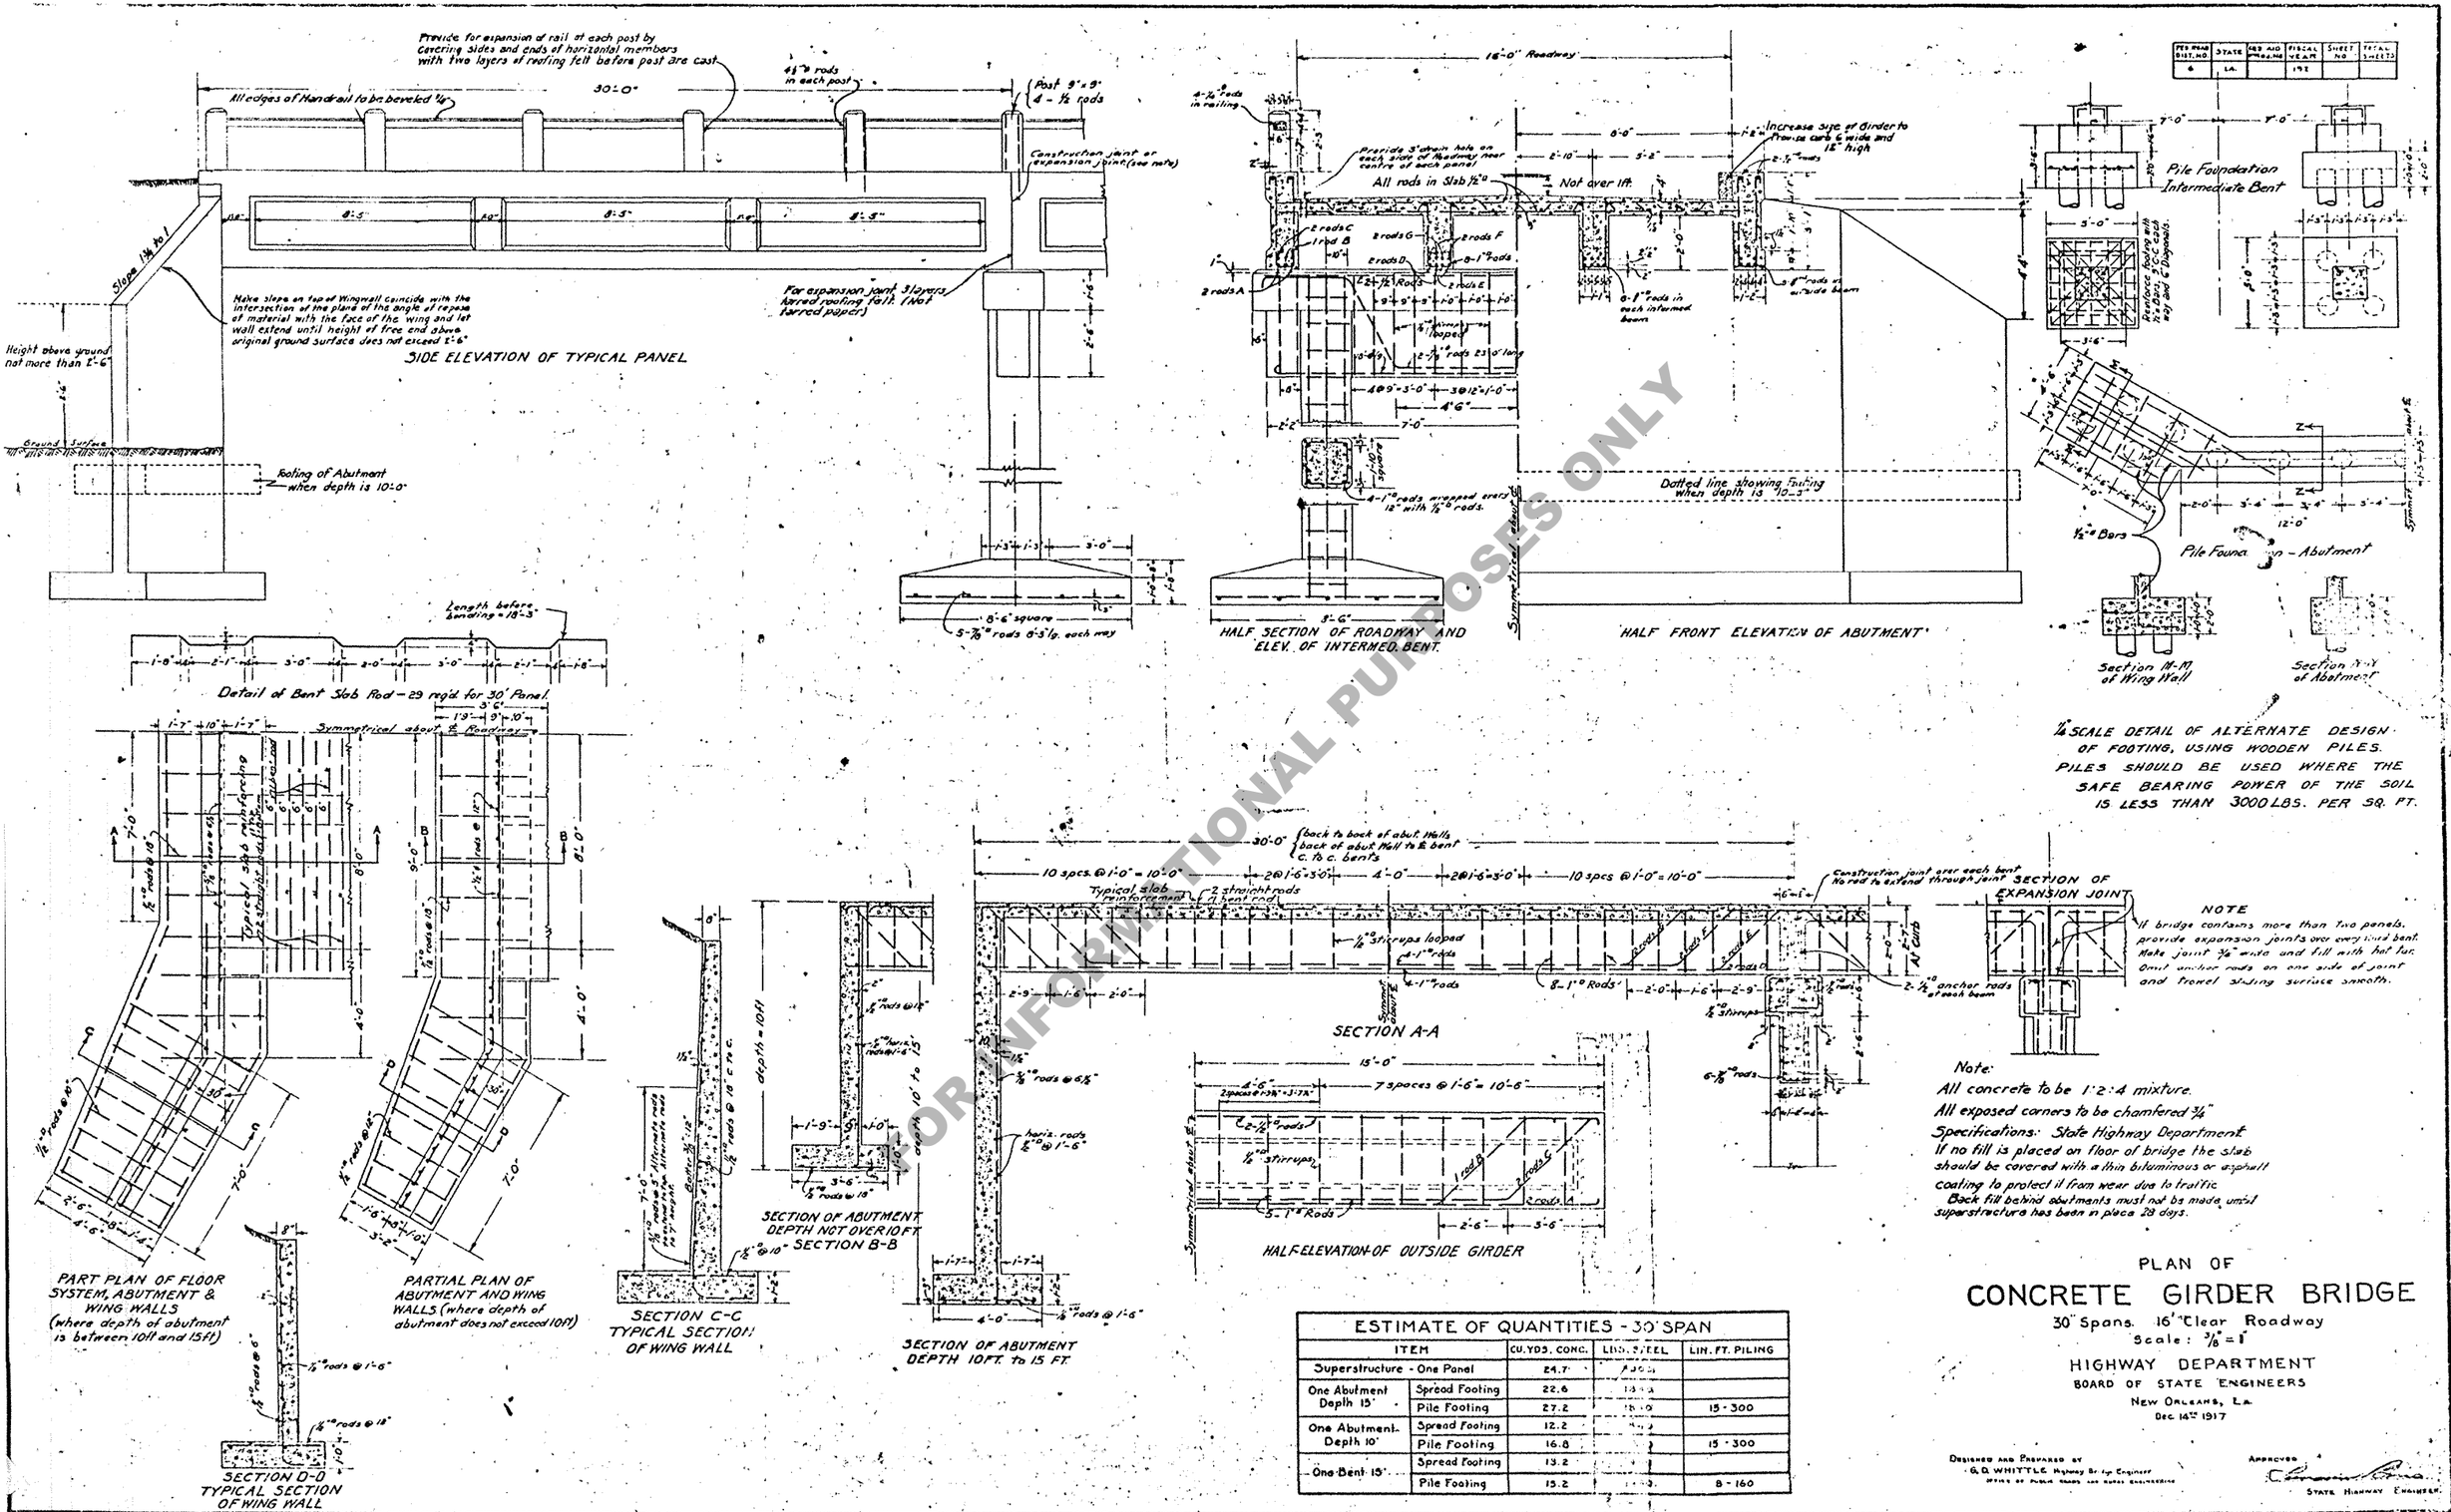

ESTIMATE OF QUANTITIES - 30' SPAN				
ITEM		CU. YDS. CONC.	LBS. STEEL	LIN. FT. PILING
Superstructure - One Panel		24.7	[illegible]	
One Abutment Depth 15'	Spread Footing	22.6	[illegible]	
	Pile Footing	27.2	[illegible]	15 - 300
One Abutment - Depth 10'	Spread Footing	12.2	[illegible]	
	Pile Footing	16.8	[illegible]	15 - 300
One Bent 15'	Spread Footing	13.2	[illegible]	
	Pile Footing	15.2	[illegible]	8 - 160

FOR INFORMATIONAL PURPOSES ONLY