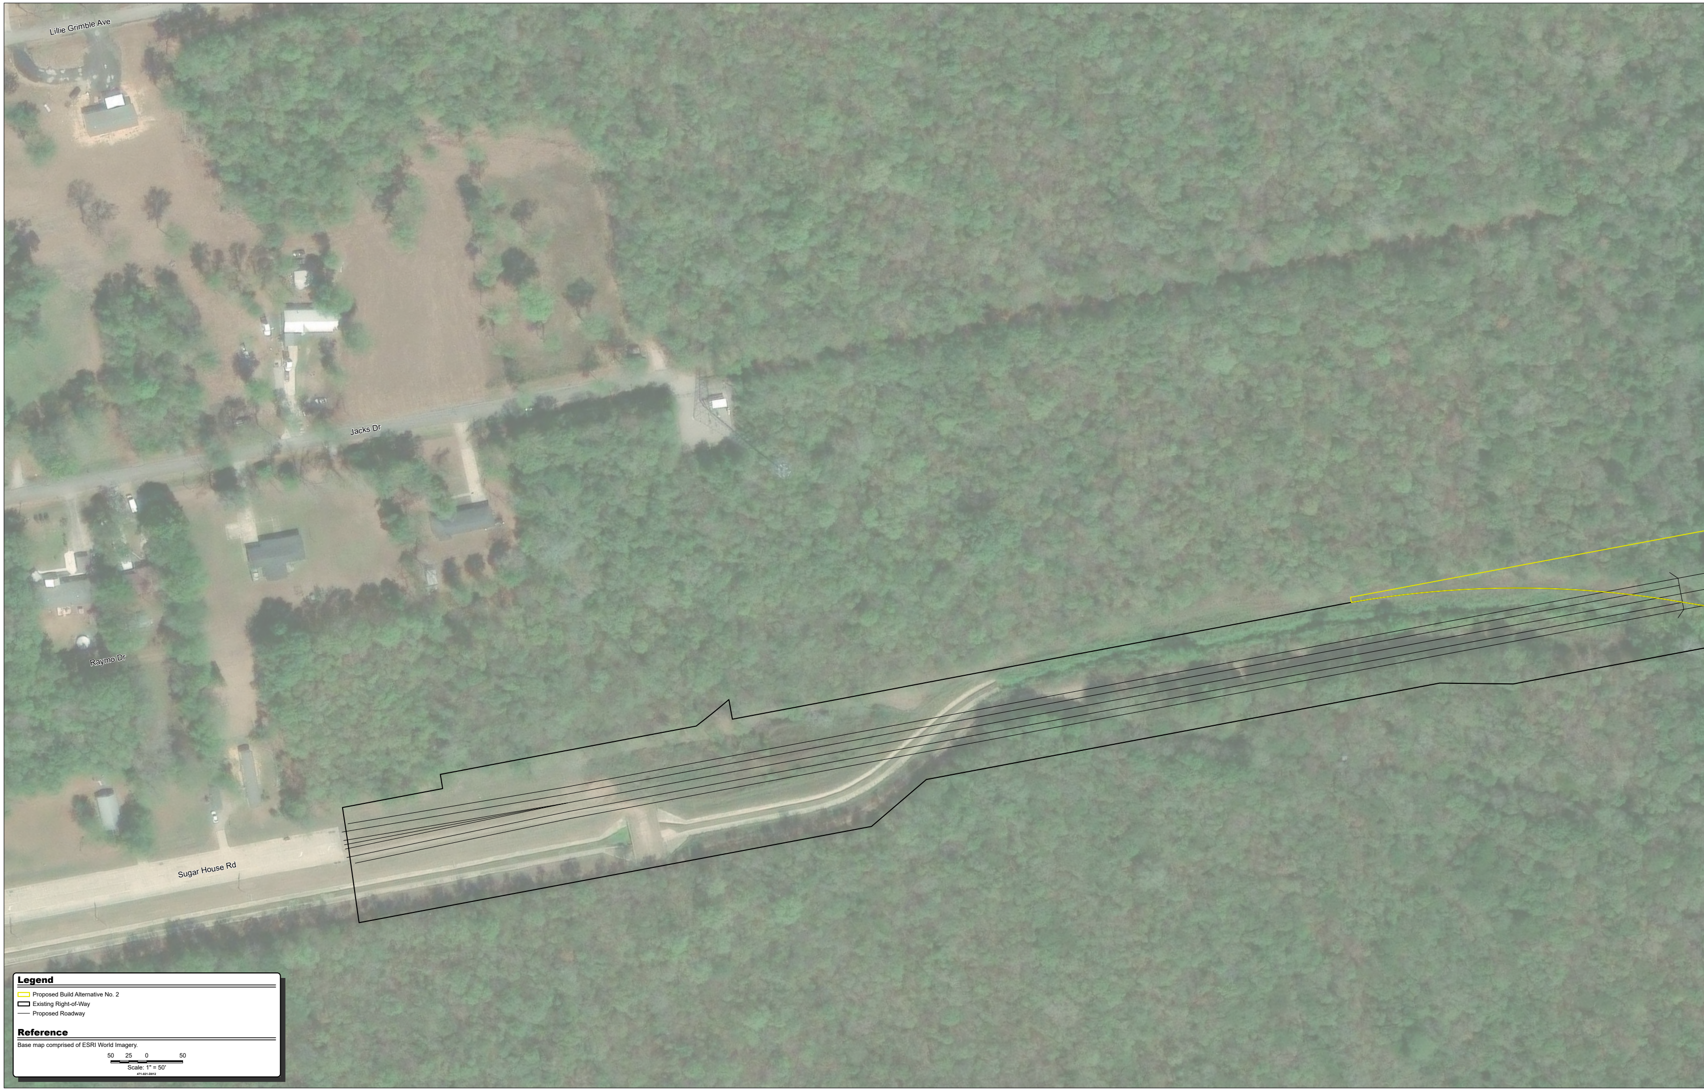
Lillie Grimble Ave
Jacks Dr
Raymo Dr
Sugar House Rd
Legend
Proposed Build Alternative No. 2
Existing Right-of-Way
Proposed Roadway
Reference
Base map comprised of ESRI World Imagery.
50 25 0 50
Scale: 1" = 50'
471-021-D012

Sugar House Road Extension
SPN: H.008271

Roll Map

Proposed Build Alternative No. 2

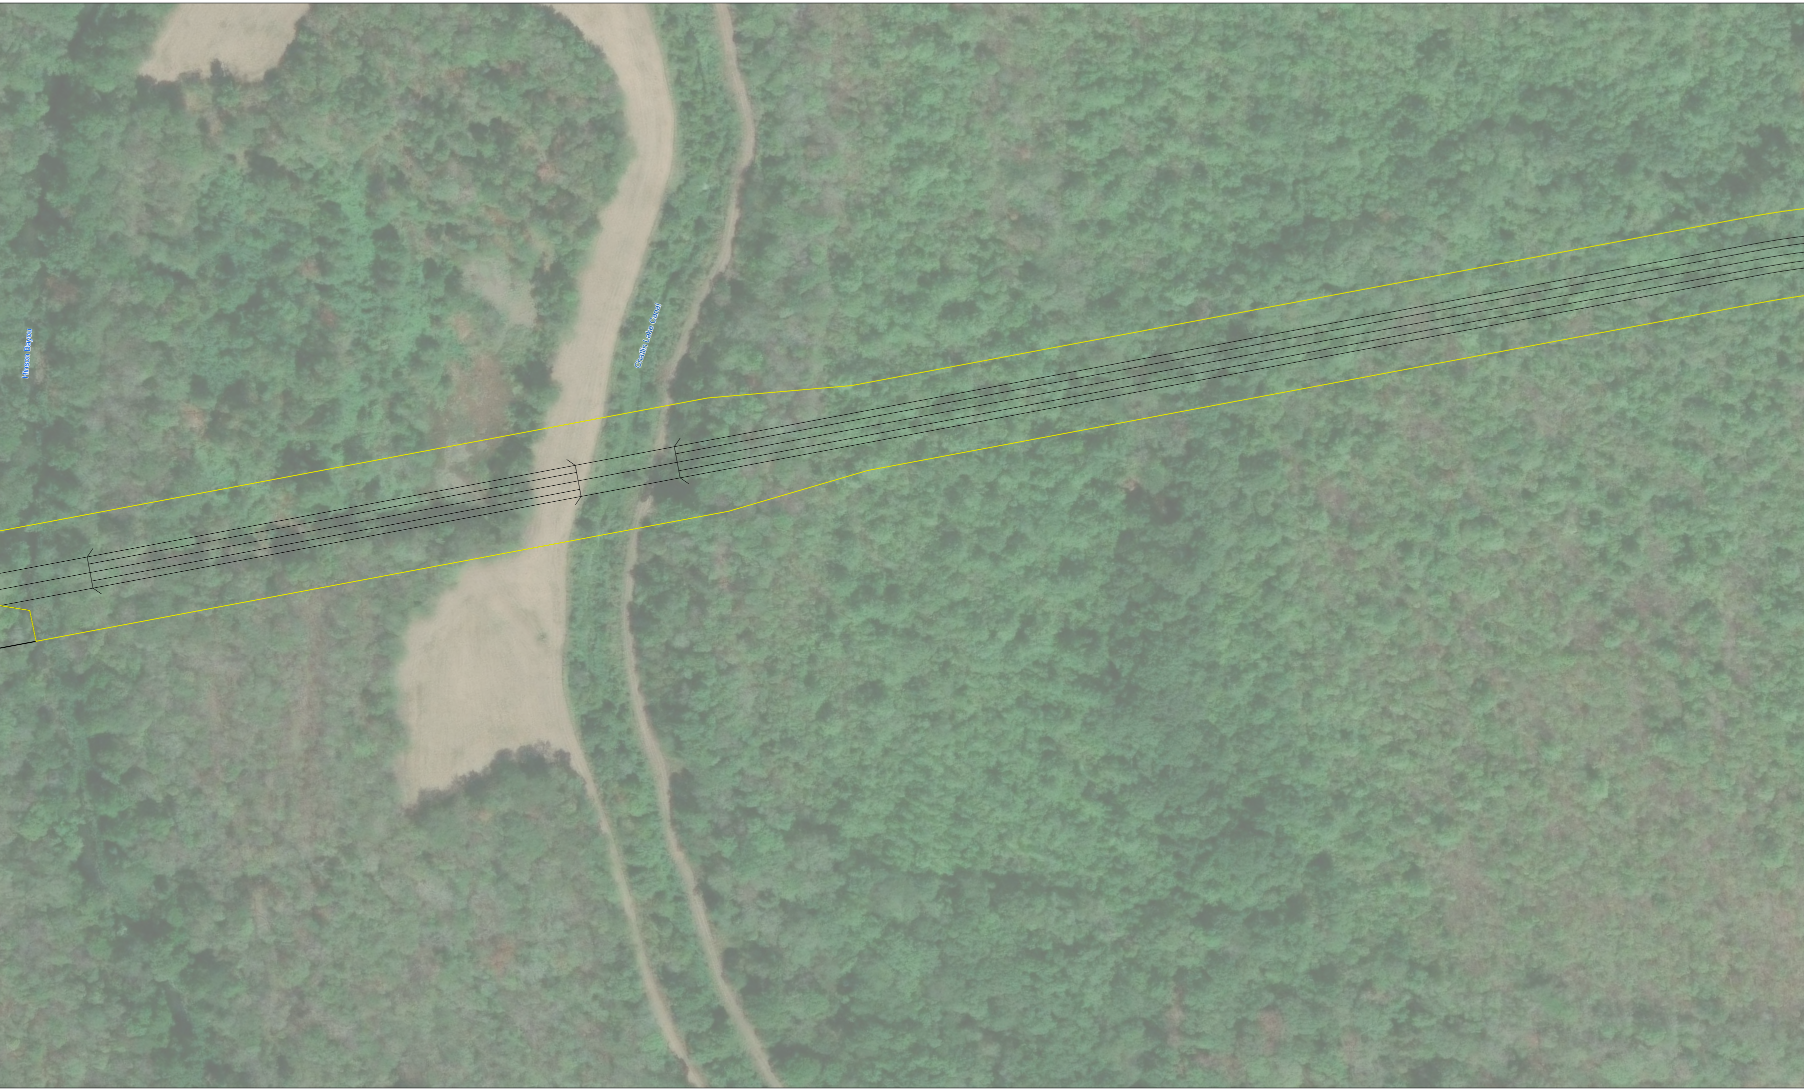
Hinson Bayou
Chatlin Lake Canal

Kansas City Southern Railway

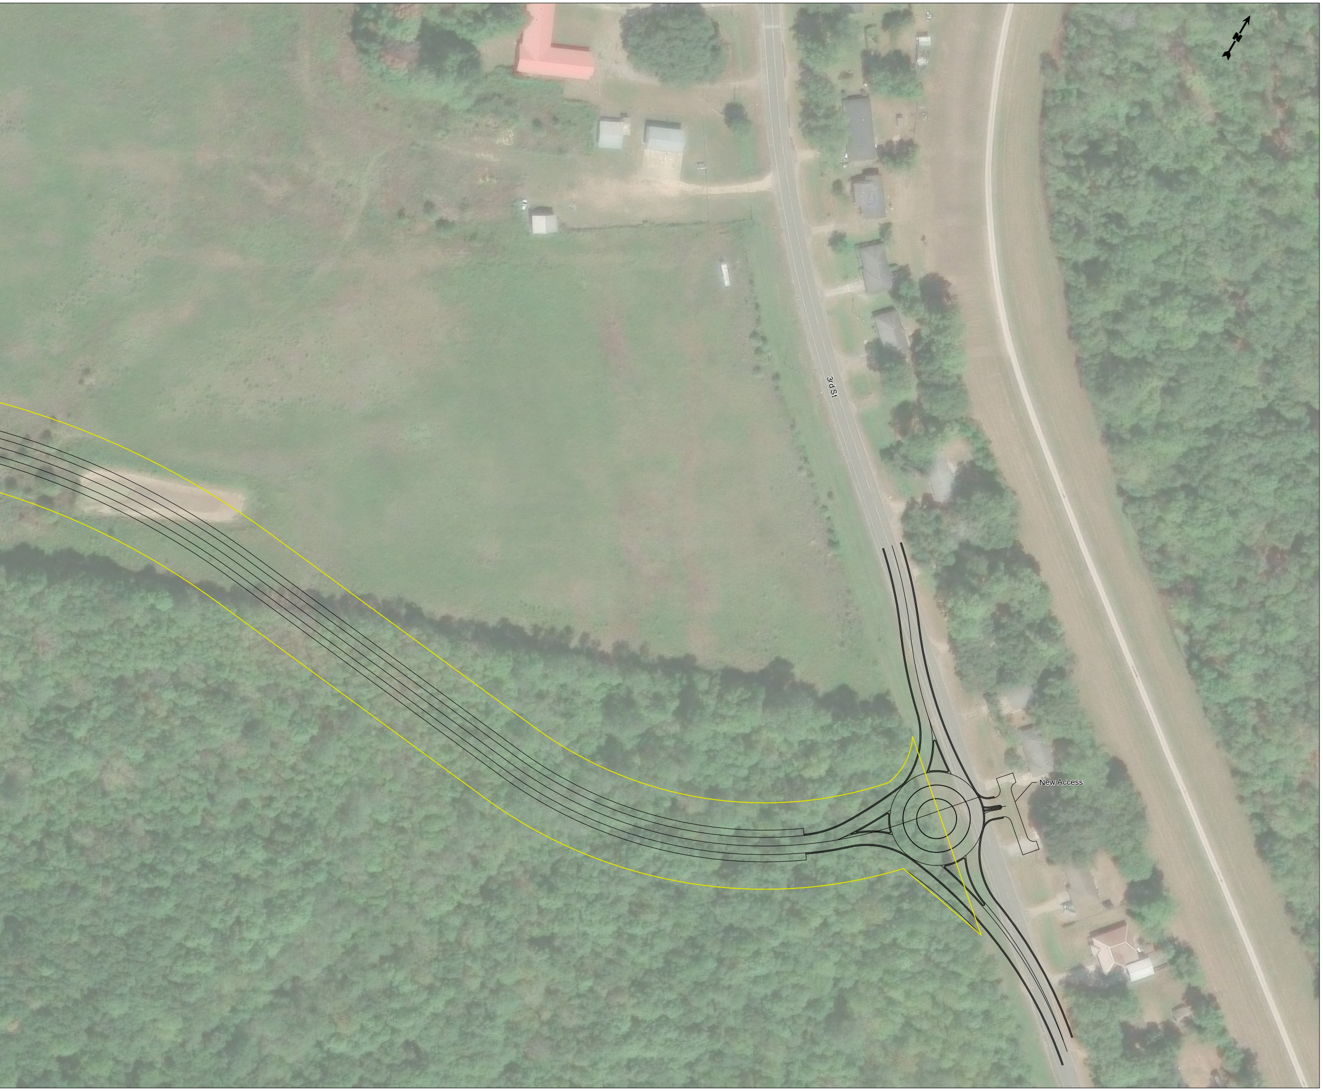
3rd St
New Access