

4/6/93
Cut

STATE OF LOUISIANA
DEPARTMENT OF TRANSPORTATION & DEVELOPMENT
RIGHT OF WAY PROPERTY MAP OF PROPOSED
STATE HIGHWAY


STATE PROJECT NO. 450-08-32
F.A.P. NO. DE-0047(801)

WESTOVER - PORT ALLEN
(MIDDLE INTERCHANGE)


WEST BATON ROUGE PARISH
I-10

F. A. P.	STATE PROJECT	PARISH	SHEET NO.
DE-0047(801)	450-08-33	W. BATON ROUGE	

S.P. NO. 450-08-32
F.A.P. NO. DE-0047(801)

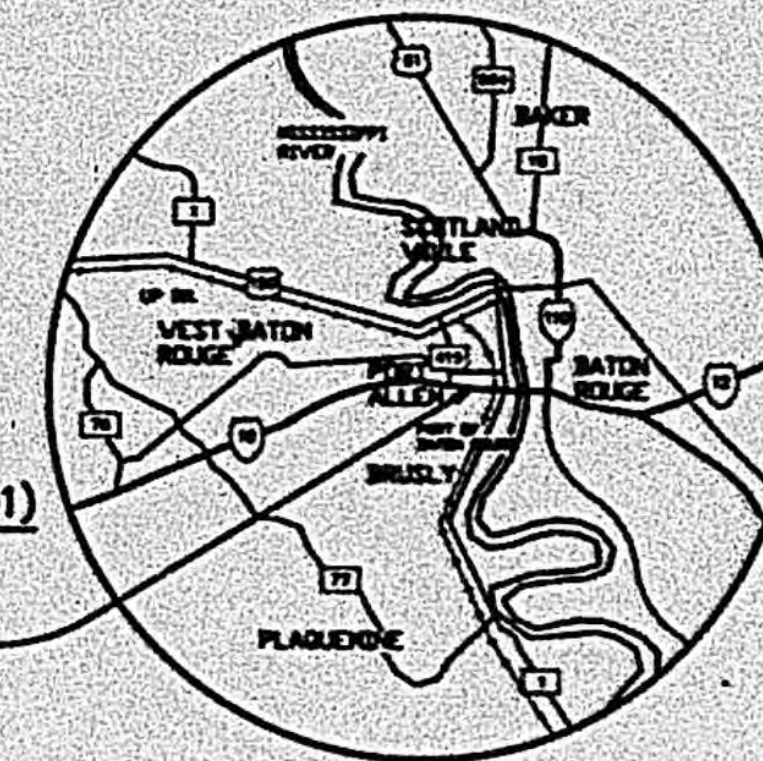

VICINITY MAP

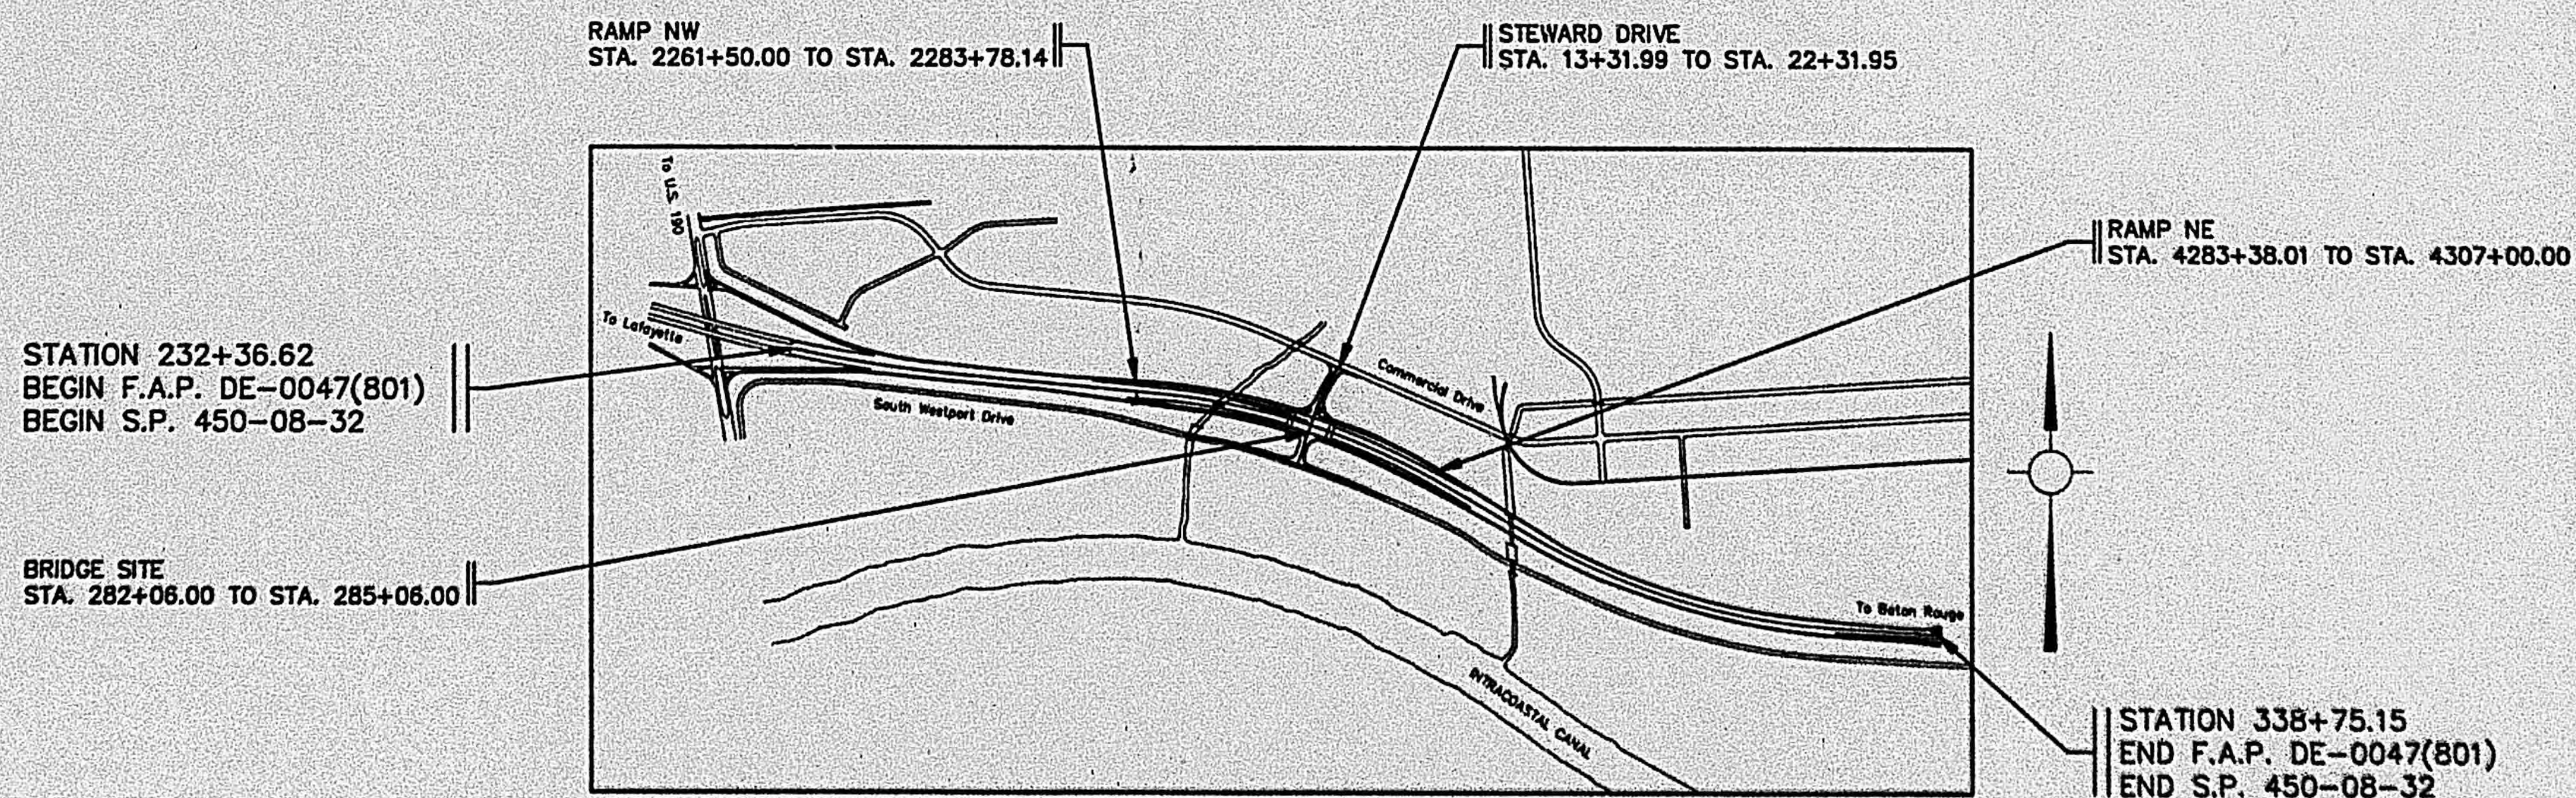

LAYOUT MAP

SCALE: 1 INCH = 1000 FEET



NOTE:


THE FOLLOWING MONUMENTS WERE
USED FOR HORIZONTAL CONTROL:

U.S.G.S. ALLEN - 1970

ROLL 042

FRAME 161

F. A. P.	STATE PROJECT	PARISH	SHEET NO.
DE-0047(801)	450-08-33	W. BATON ROUGE	

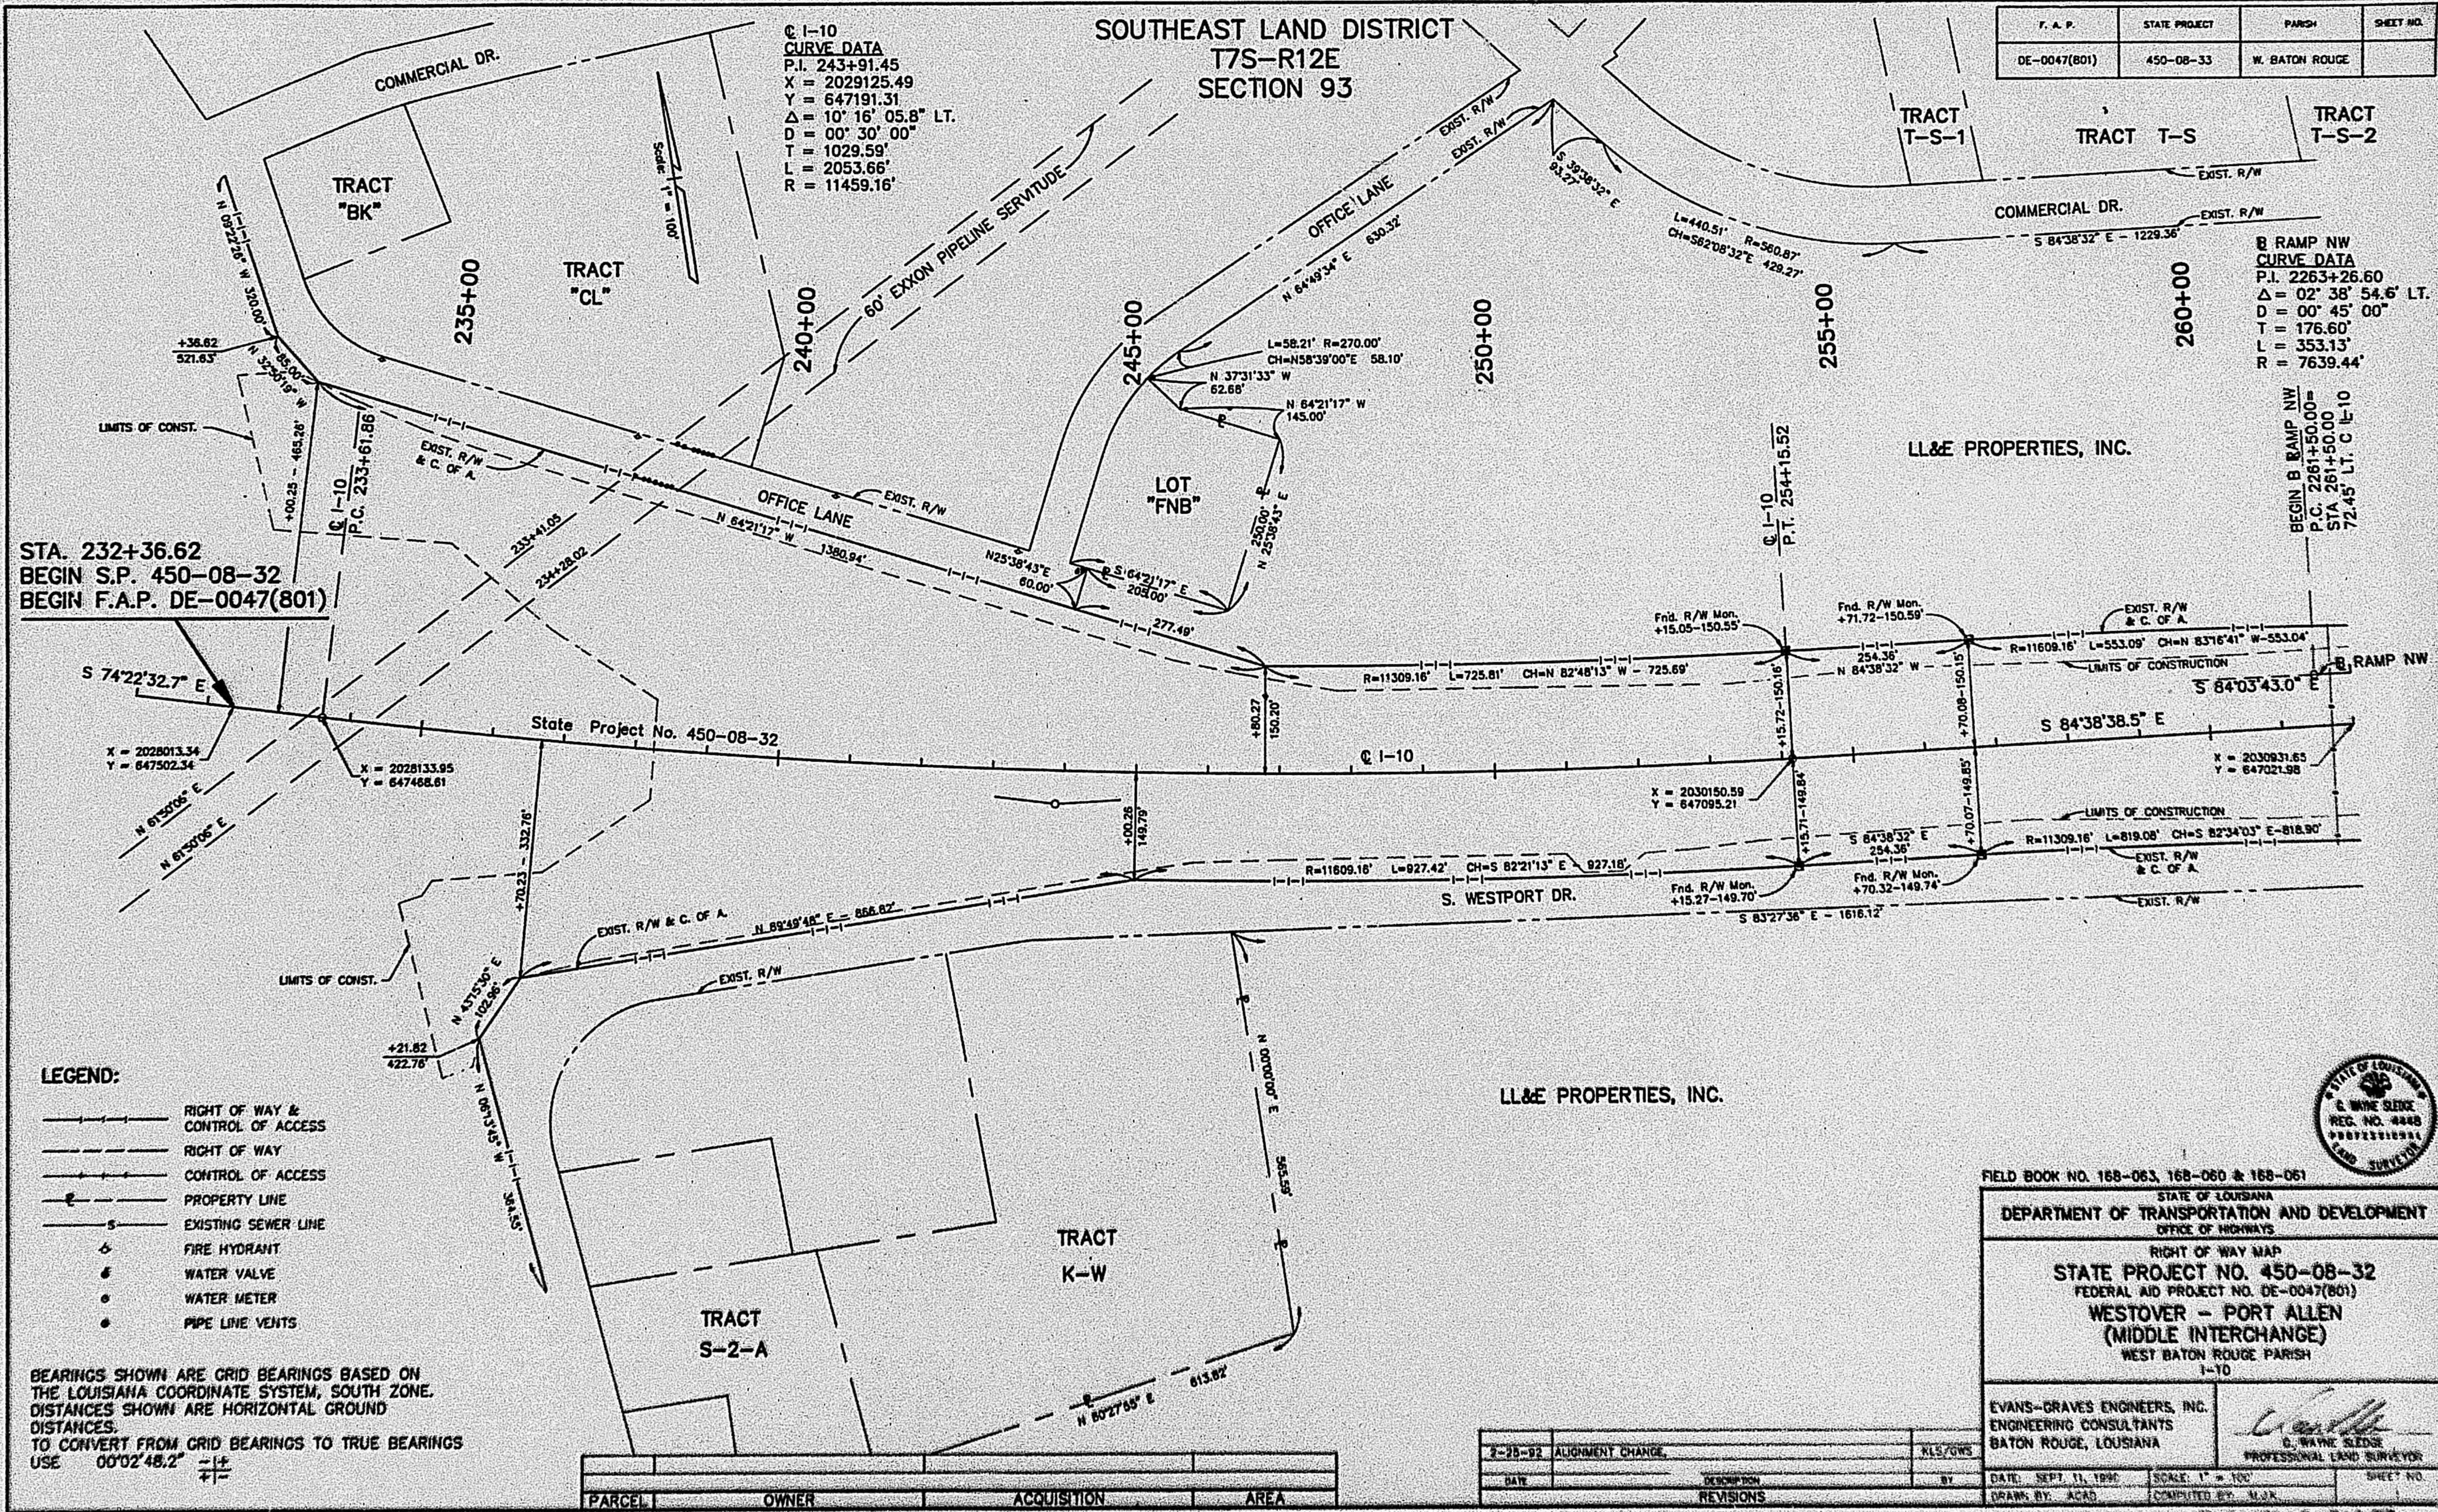

- LEGEND:**
- +—+— RIGHT OF WAY & CONTROL OF ACCESS
 - RIGHT OF WAY
 - - - - - CONTROL OF ACCESS
 - - - - - PROPERTY LINE
 - - - - - EXISTING SEWER LINE
 - ⊕ FIRE HYDRANT
 - ⊕ WATER VALVE
 - ⊕ WATER METER
 - ⊕ PIPE LINE VENTS

BEARINGS SHOWN ARE GRID BEARINGS BASED ON THE LOUISIANA COORDINATE SYSTEM, SOUTH ZONE. DISTANCES SHOWN ARE HORIZONTAL GROUND DISTANCES.
TO CONVERT FROM GRID BEARINGS TO TRUE BEARINGS USE $00^{\circ}02'48.2''$ $\pm$


PARCEL	OWNER	ACQUISITION	AREA

2-28-92	ALIGNMENT CHANGE	KLS/GWS
DATE	DESCRIPTION	BY
	REVISIONS	

FIELD BOOK NO. 168-063, 168-060 & 168-061
STATE OF LOUISIANA
DEPARTMENT OF TRANSPORTATION AND DEVELOPMENT
OFFICE OF HIGHWAYS
RIGHT OF WAY MAP
STATE PROJECT NO. 450-08-32
FEDERAL AID PROJECT NO. DE-0047(801)
WESTOVER - PORT ALLEN
(MIDDLE INTERCHANGE)
WEST BATON ROUGE PARISH
1-10

EVANS-GRAVES ENGINEERS, INC.
ENGINEERING CONSULTANTS
BATON ROUGE, LOUISIANA
DATE: SEPT. 11, 1990
DRAWN BY: ACAD
SCALE: 1" = 100'
COMPUTED BY: M.J.R.
SHEET NO.
FILE NO. 2-18-1-58

F. A. P.	STATE PROJECT	PARISH	SHEET NO.
DE-0047(801)	450-08-33	W. BATON ROUGE	

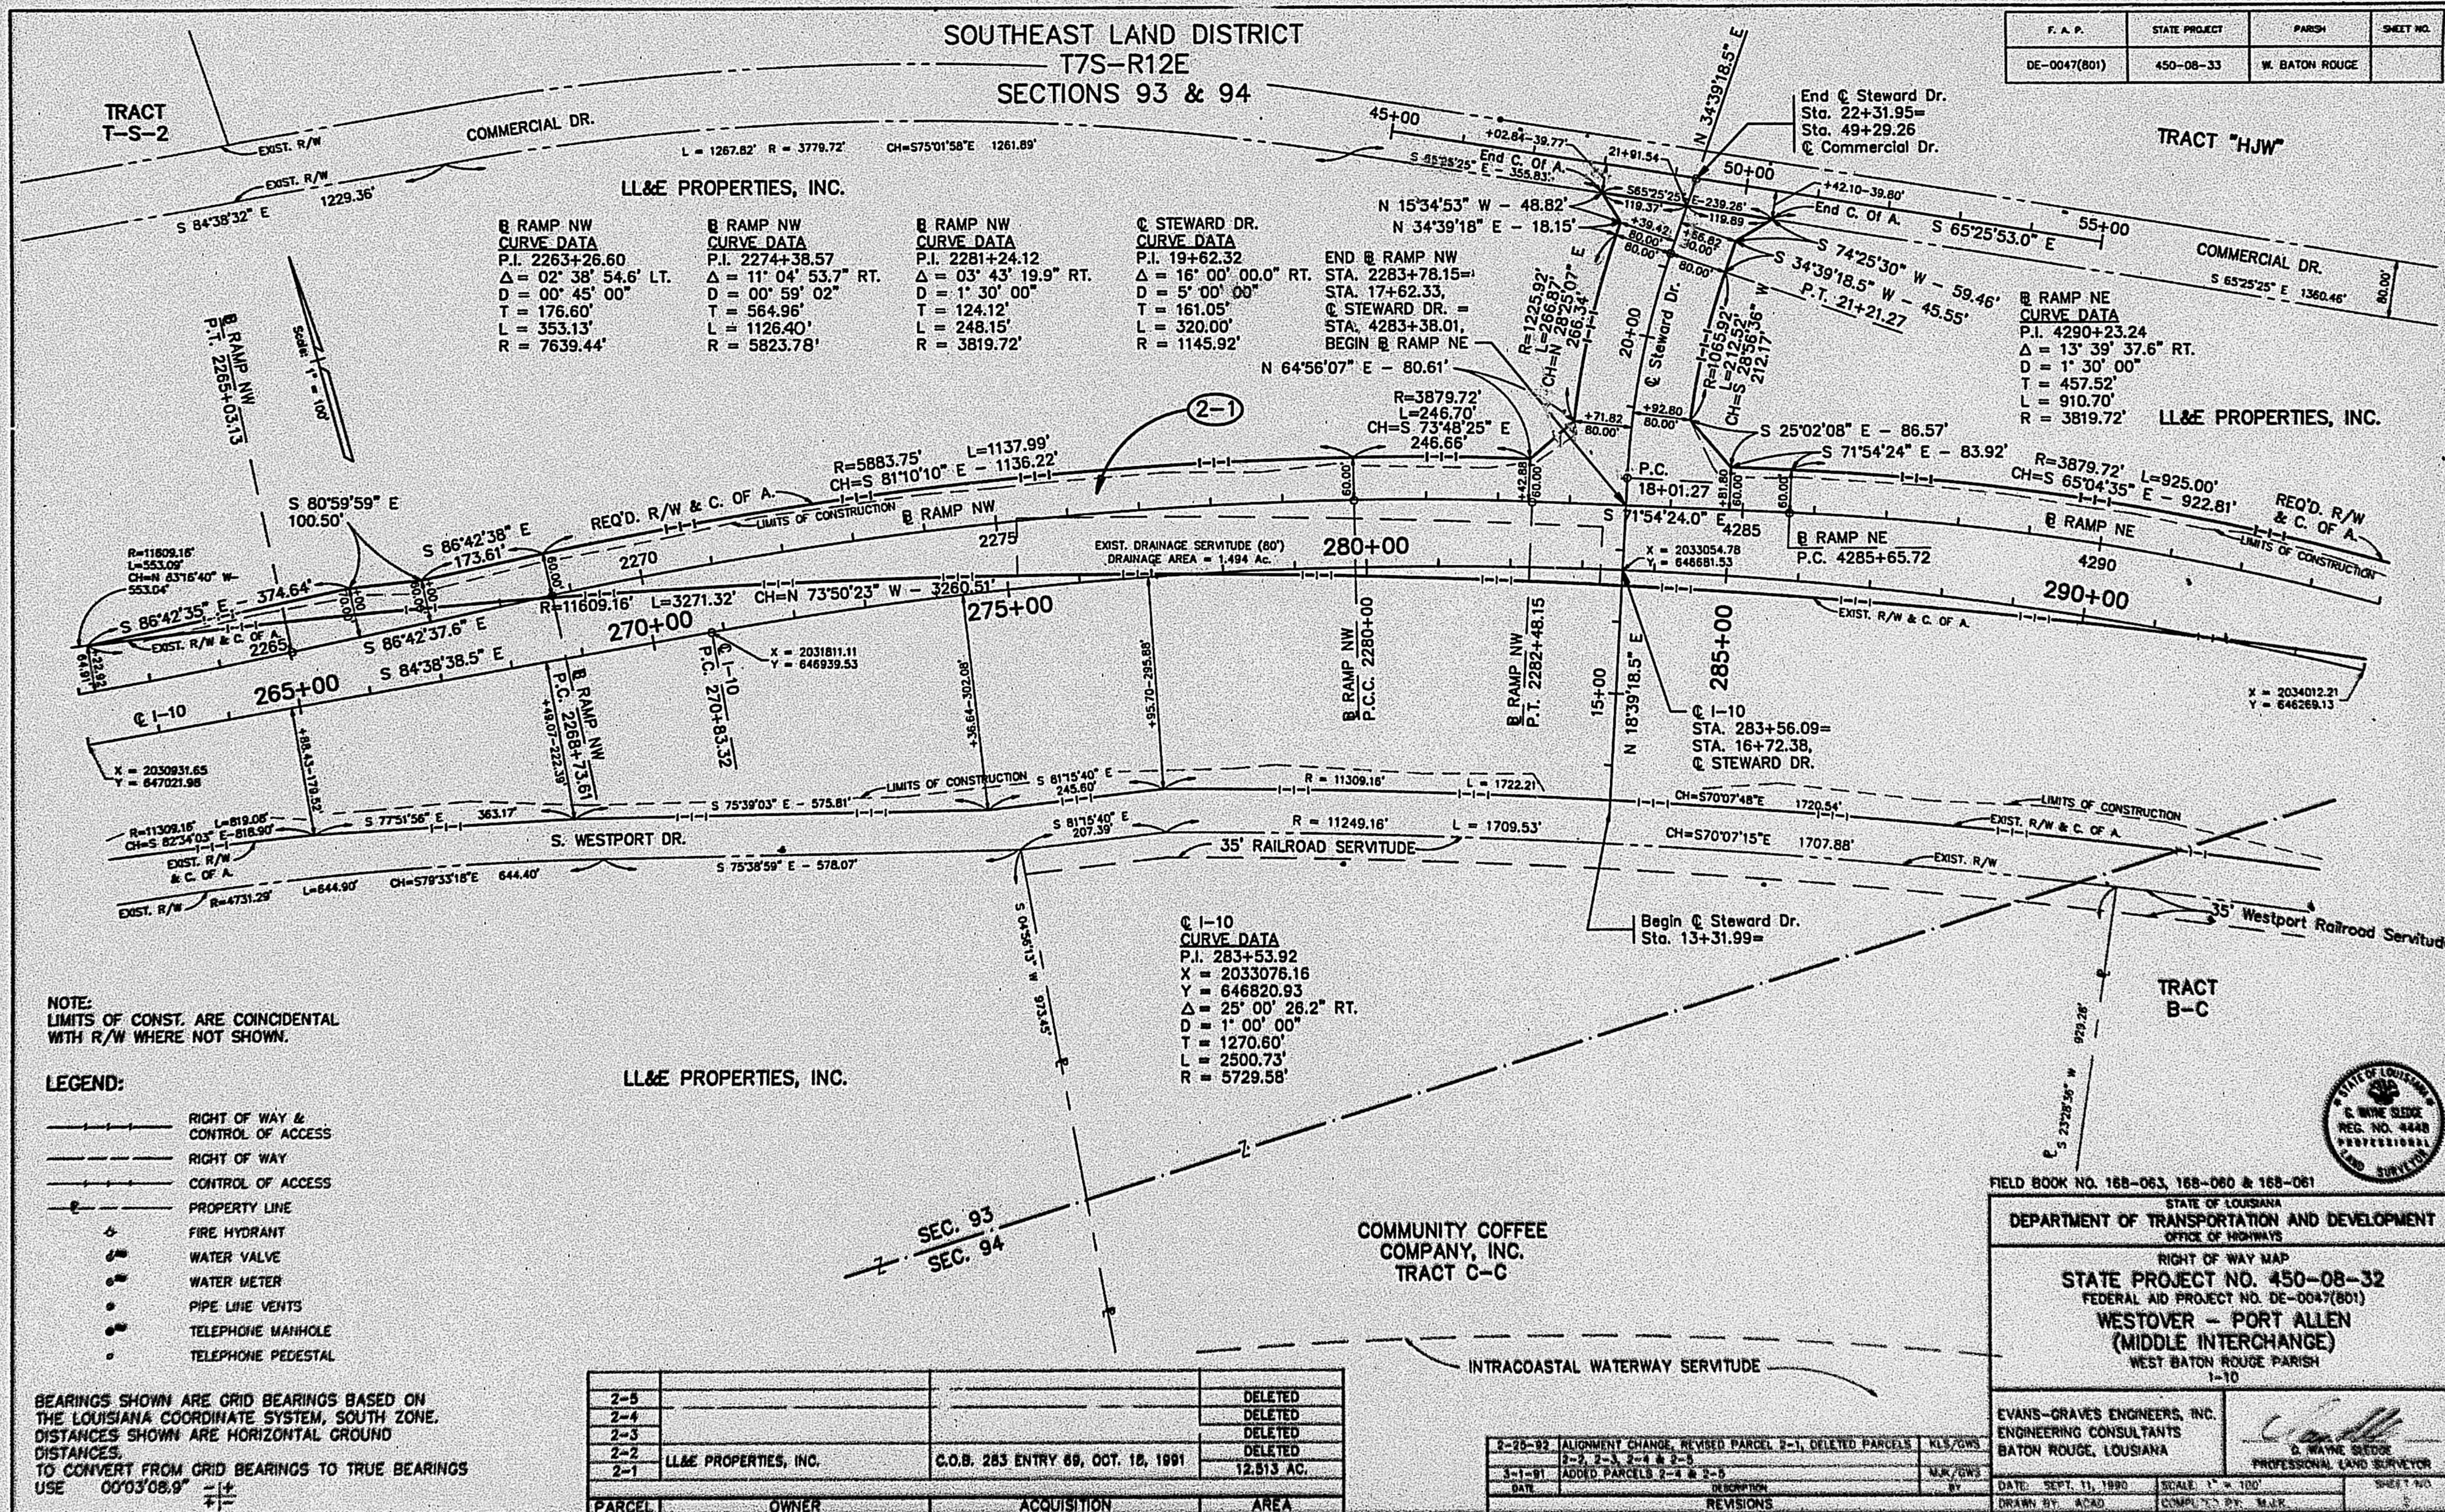

ROLL 042 FRAME 163

SOUTHEAST LAND DISTRICT
T7S-R12E
SECTIONS 93, 94, 68 & 69

F. A. P.	STATE PROJECT	PARISH	SHEET NO.
DE-0047(801)	450-08-33	W. BATON ROUGE	

