



FOR DETAILS OF CAST
IRON GRATE, SEE STD.
PLAN MC-01, TYPE D.

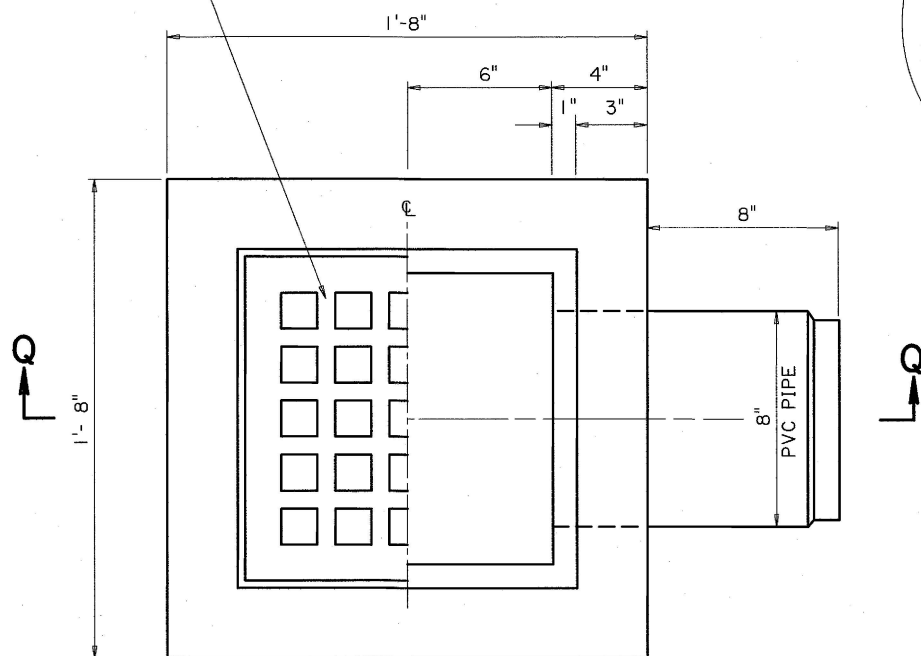

PLAN

WEIGHT APPROX. 460 LBS PLUS GRATE
RIGHT HALF OF GRATE NOT SHOWN FOR CLARITY

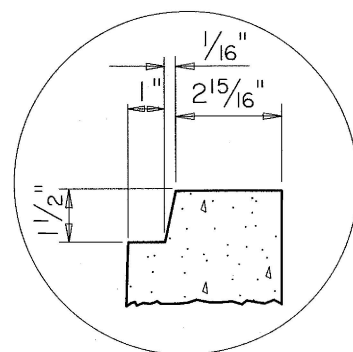

INSET A
(TYPICAL)

PRECAST OPTION

NOTES:

CONCRETE TO BE CLASS A1.


CATCH BASIN TO BE SUPPLIED COMPLETE,
INCLUDING C.I. GRATE.

THE CATCH BASIN SUPPLIER SHALL BE
RESPONSIBLE FOR SELECTION AND PLACEMENT
OF ANY PICK-UP AND HANDLING DEVICES.
SETTING TOLERANCE TO BE +0 & -1".

NOTE:

STANDARD PLAN MC-01 (DETAILS OF GRATES, FRAMES, SEATS
LIDS, ETC.), MAY BE OBTAINED FROM:

HYDRAULICS & STANDARD PLANS
DEPARTMENT OF TRANSPORTATION
AND DEVELOPMENT
P.O. BOX 94245
CAPITOL STATION
BATON ROUGE, LA 70804

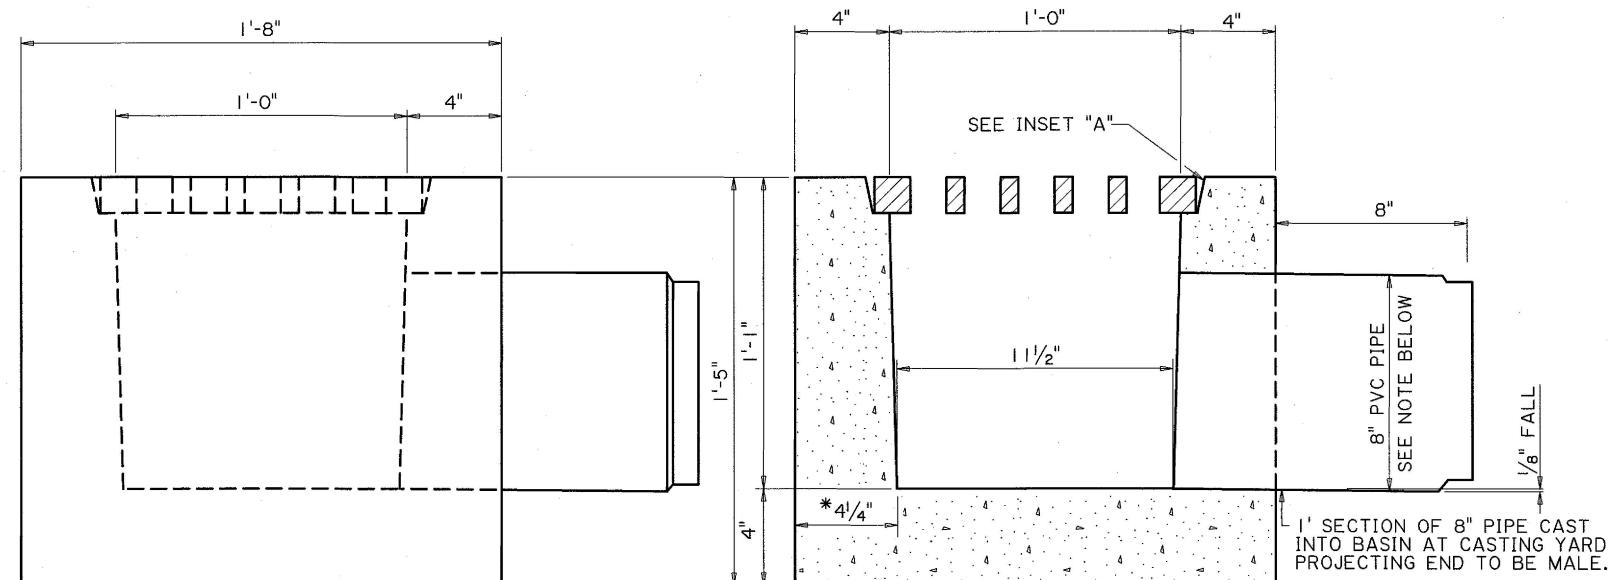

ELEVATION

SECTION Q-Q


NOT TO BE USED WHERE
SUBJECT TO VEHICULAR
TRAFFIC

AN 8" RESILIENT BOOT CONNECTOR
(SUCH AS A-LOK, Z-LOK OR QUIK-LOK)
IS ALLOWED AS AN ALTERNATE TO
CAST-IN-PLACE PIPE DETAIL

*4" UNIFORM WALLS MAY BE USED,
AT SUPPLIERS OPTION

CAST-IN-PLACE OPTION


CLASS "M" CONCRETE

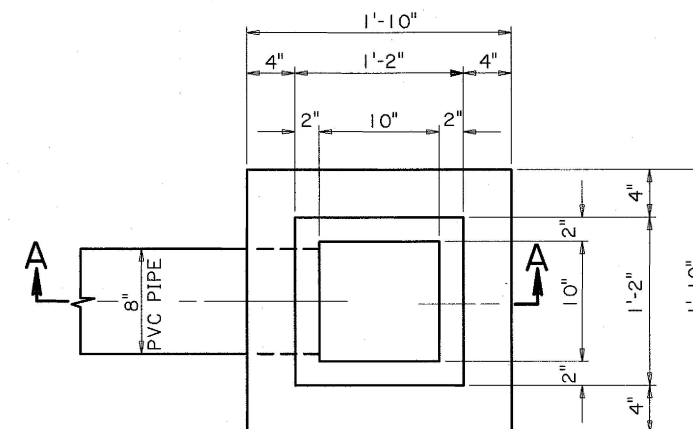

PLAN


GRATE NOT SHOWN

FOR DETAILS OF GRATE,
SEE STD. PLAN MC-01,
TYPE D.

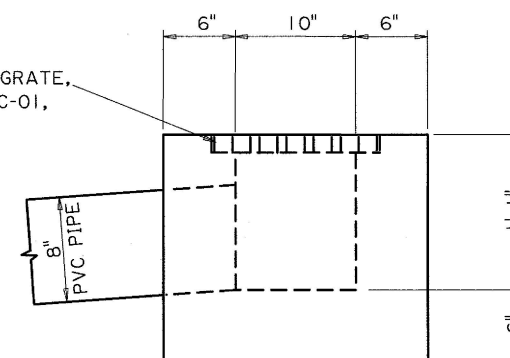

ELEVATION

CLASS "M" CONCRETE

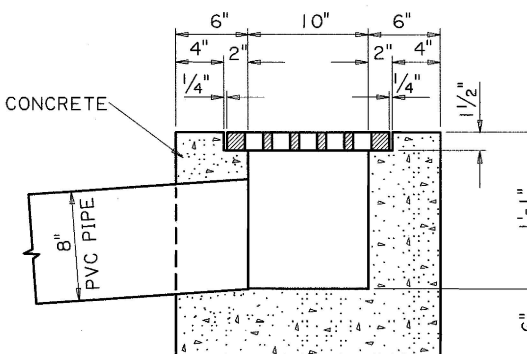

SECTION A-A

NOT TO BE USED WHERE
SUBJECT TO VEHICULAR
TRAFFIC

SHEET NUMBER		PARISH		CONTROL SECTION		STATE PROJECT	
DESIGN CDJ	CHECK JCM	DETAIL TL	CHECK MH	REVIEW	SERIES	1 OF 1	
APPROVED BY CHIEF ENGINEER:				DATE: 6/1/2026			
REVISION OR CHANGE ORDER DESCRIPTION				BY			
NO.				DATE			
STATE OF LOUISIANA				CONFIDENTIAL			
CONCRETE CATCH BASIN YARD DRAIN TYPE - PRECAST OR CAST-IN-PLACE MAX. PIPE 8" To be used with Std. Plan MC-01				CB-05			
DOTD LOUISIANA DEPARTMENT OF TRANSPORTATION & DEVELOPMENT				STANDARD PLAN			