

NOT TO SCALE

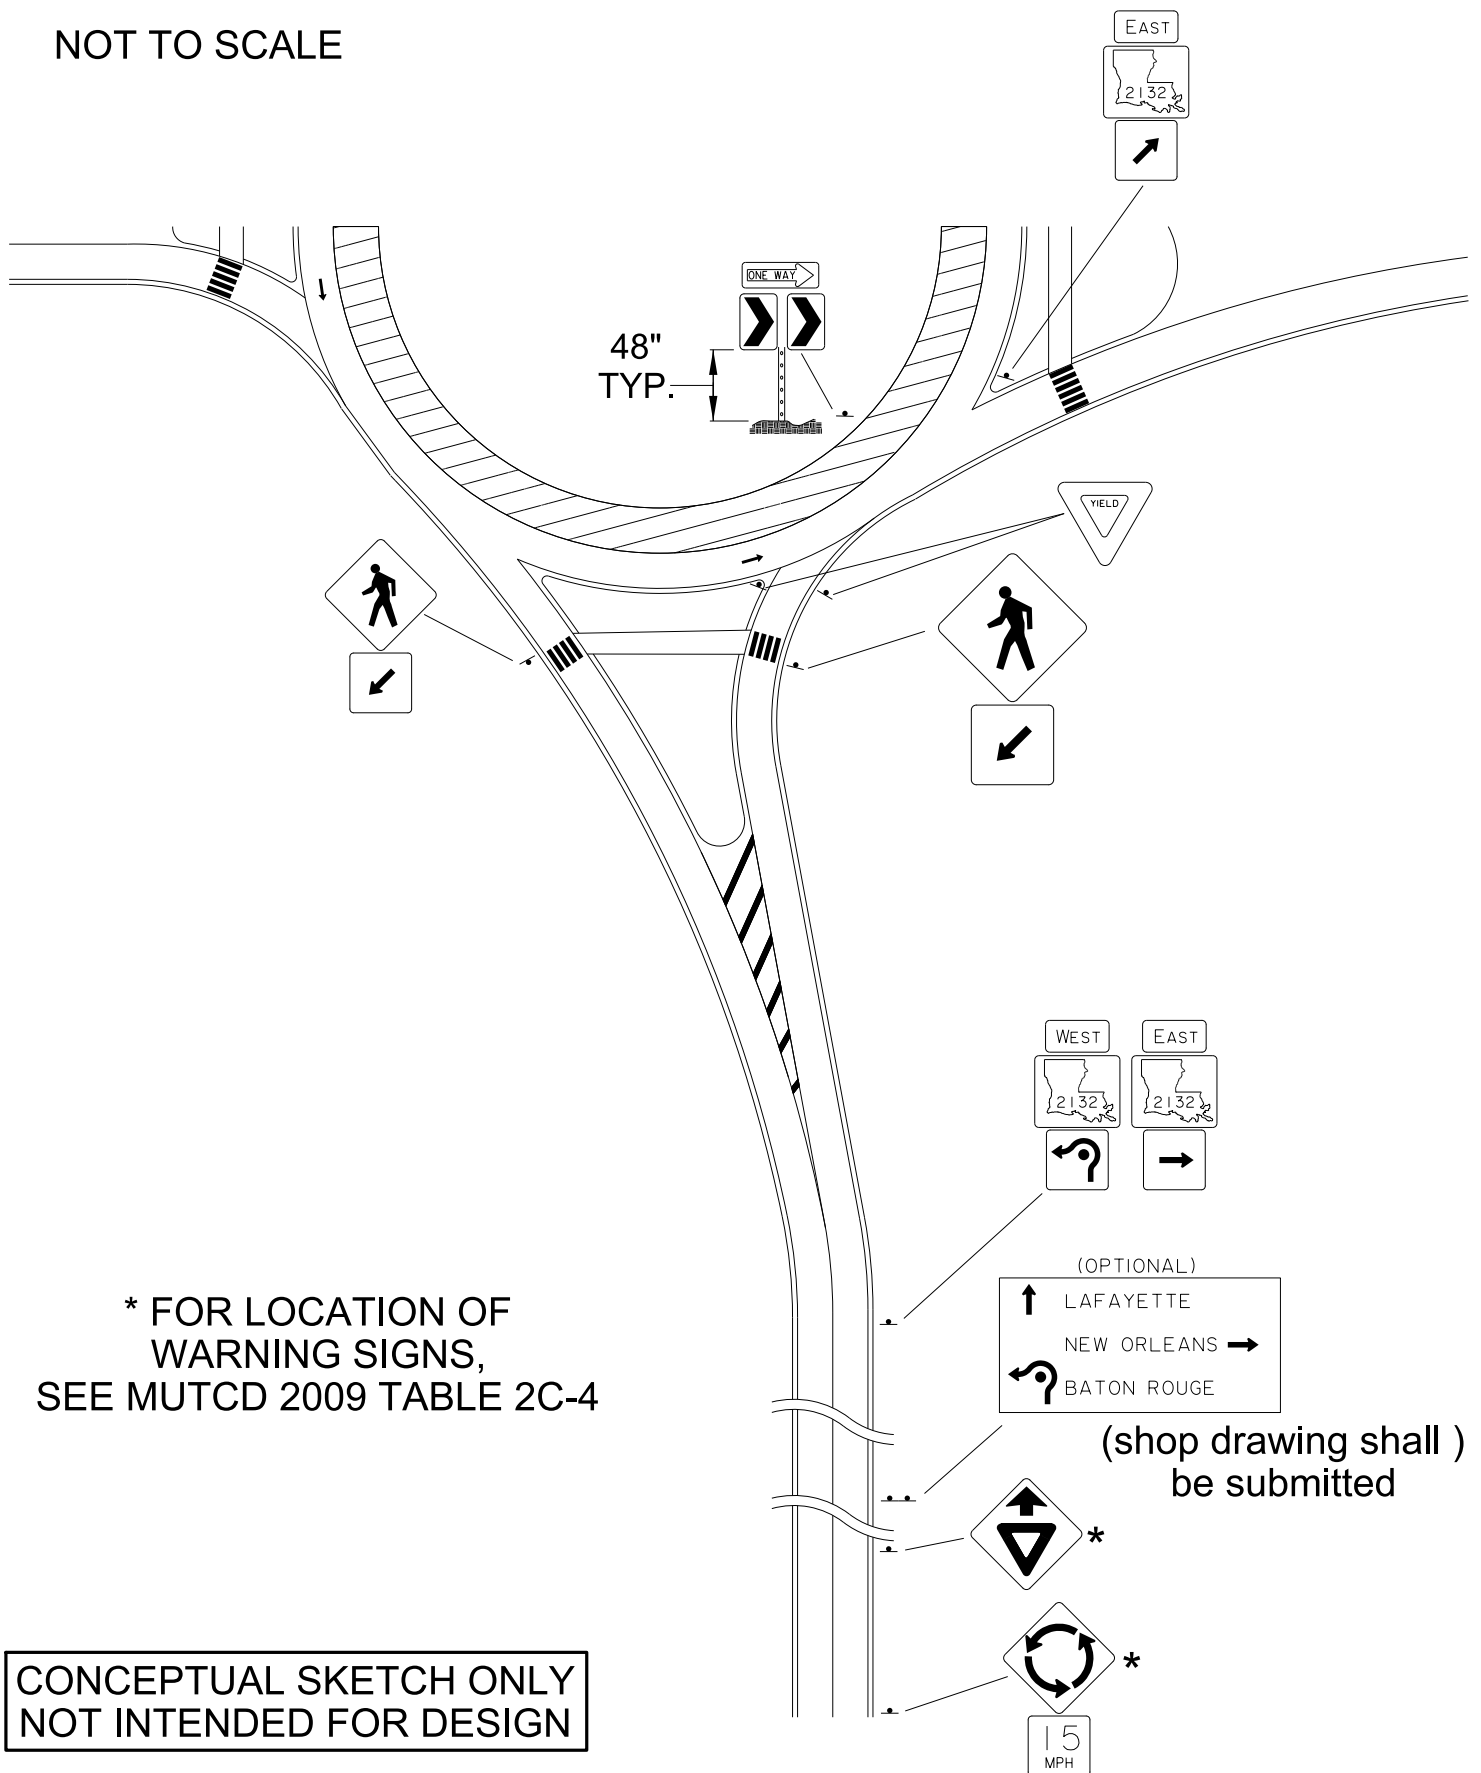


Figure 6-12 Single Lane Roundabout Signing