

95% PRELIMINARY CONSTRUCTION PLANS

R:\2017\171335 - Morgan Improvements @ Morgan Improvements\1.0 PM\6 Public Meeting Materials\dwgs\171335C-Public IM\68/2026 1:36 PM

LEGEND:

REQUIRED RIGHT-OF-WAY

EXISTING RIGHT-OF-WAY

LIMITS OF CONSTRUCTION

EDGE OF PAVEMENT

CURB AND GUTTER

DIRECTION OF TRAVEL

SCALE: 1 INCH = 50 FEET



50

0

50

100

150

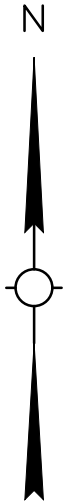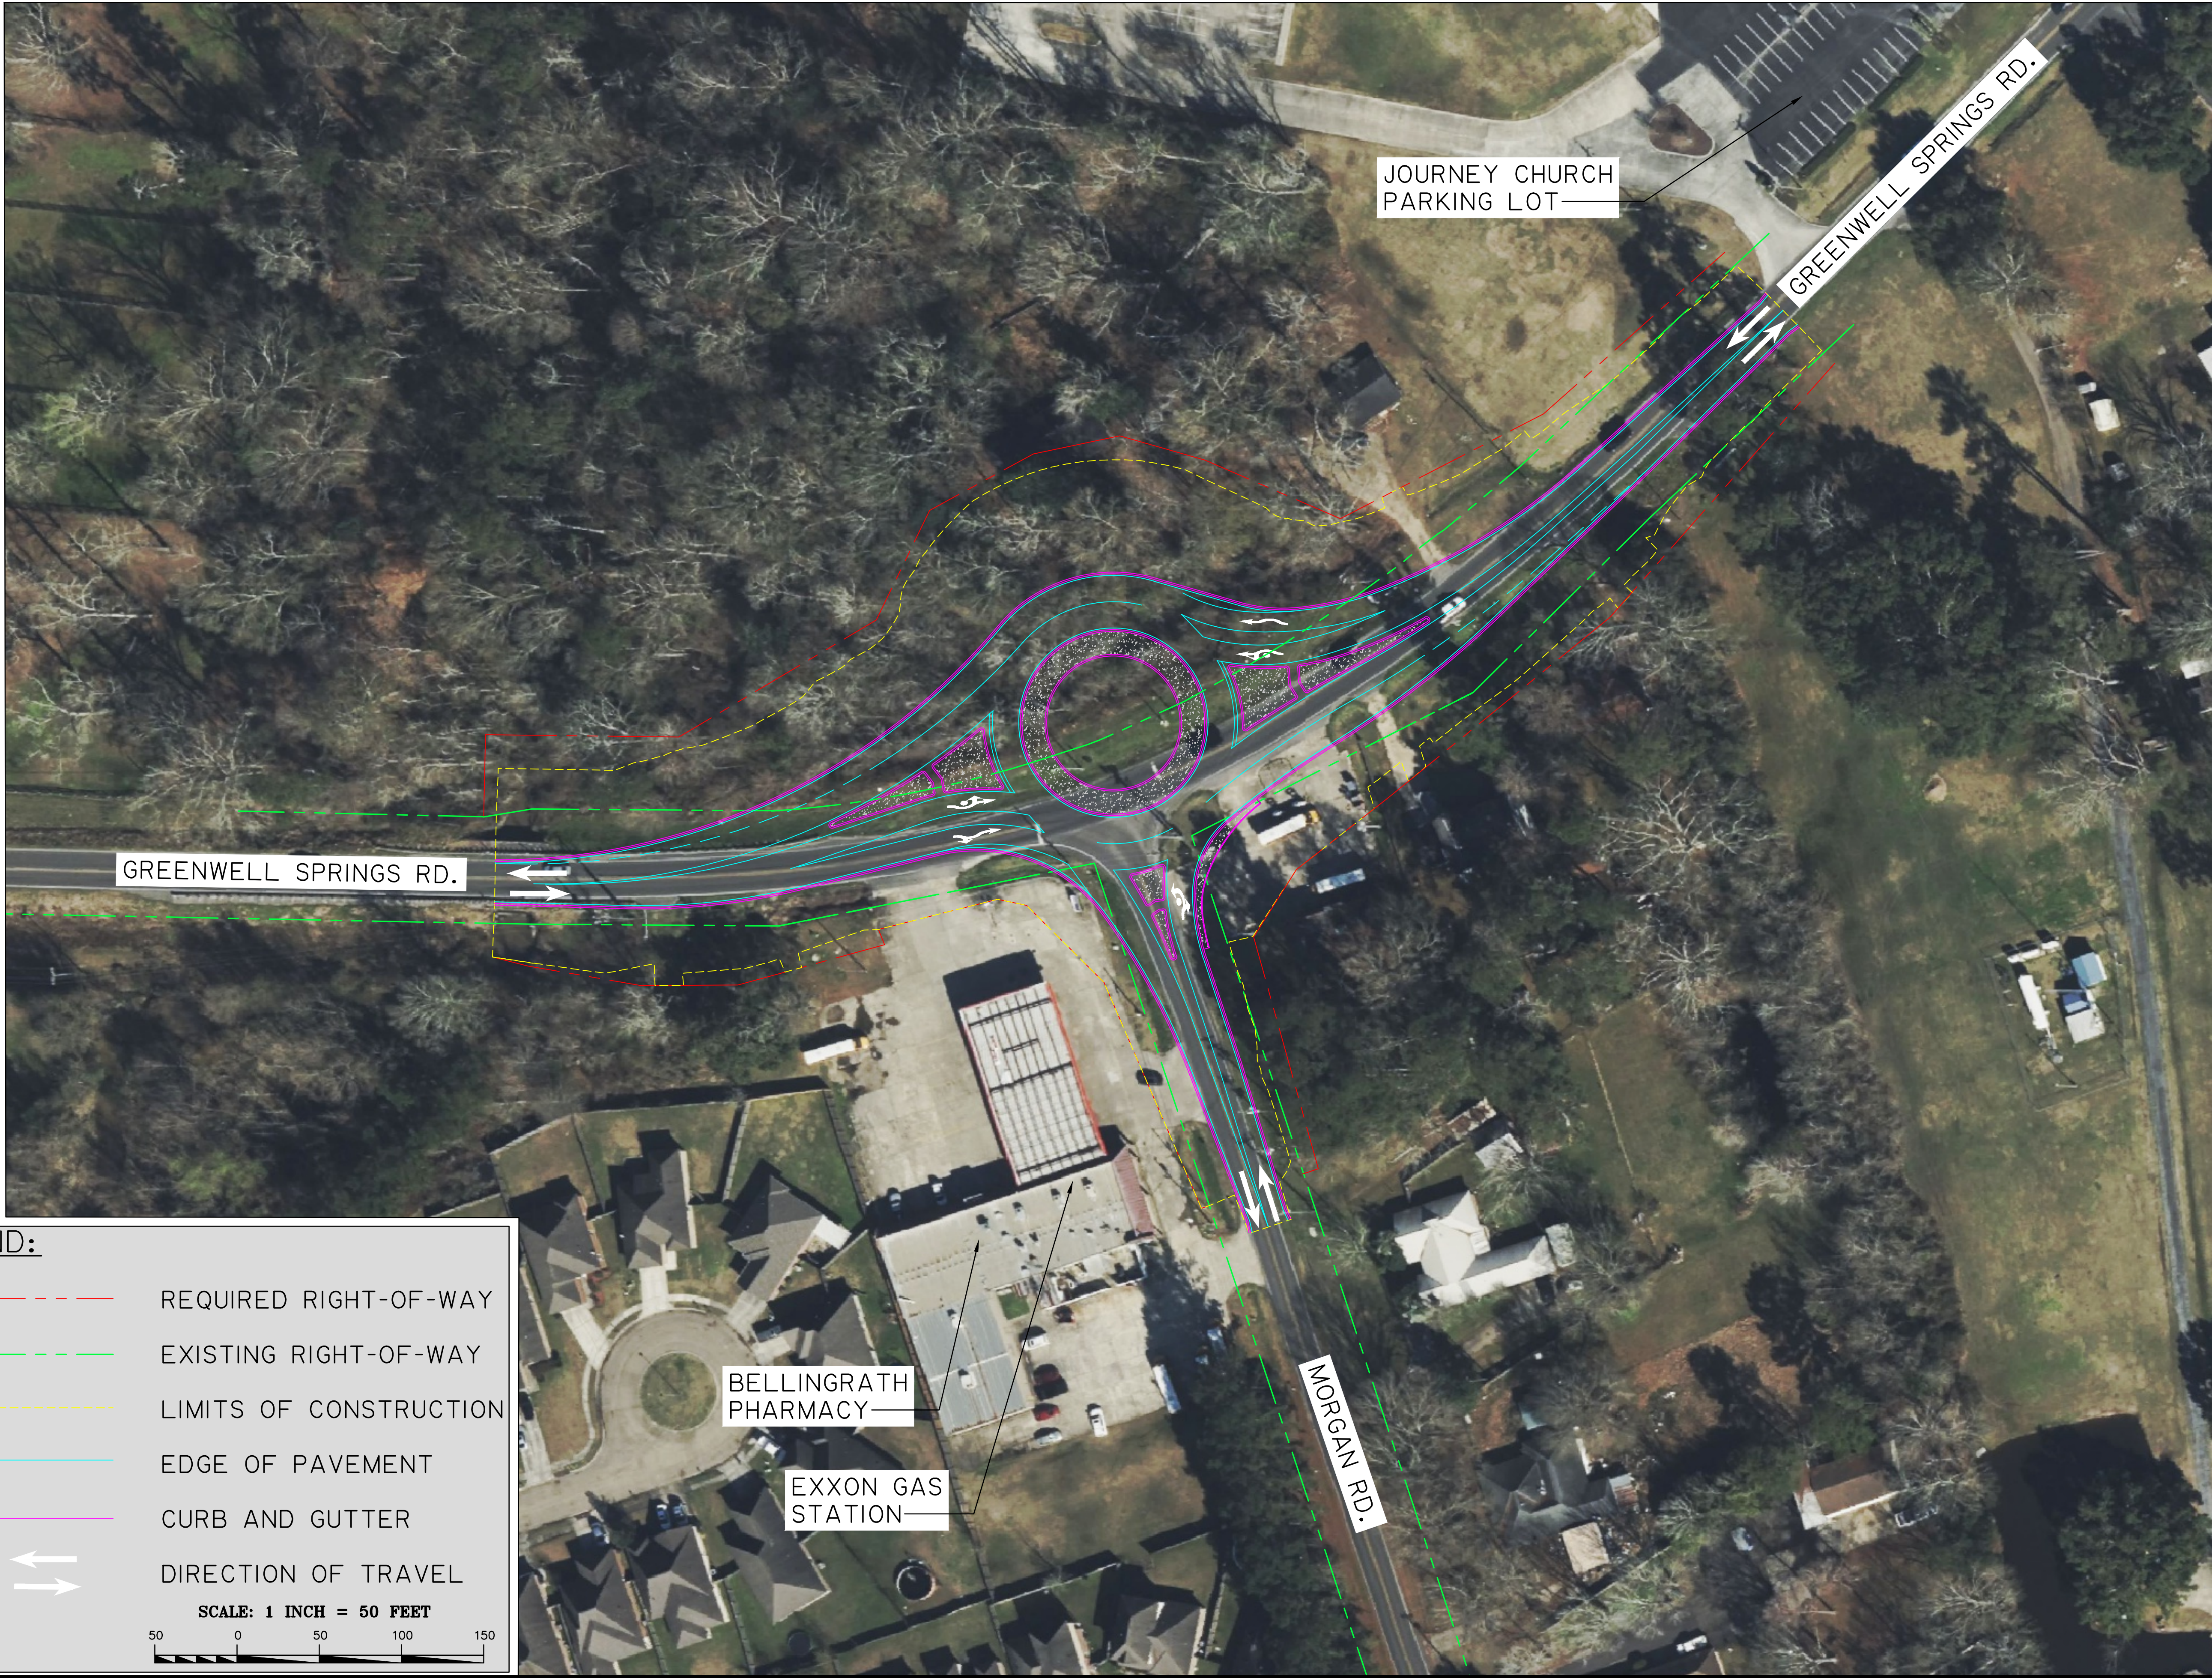

SHEET NUMBER

2

PARISH

EAST BATON ROUGE

CONTROL SECTION

254-02

STATE PROJECT

H.015104

DESIGN

CHECK

MARK

CAB

DETAIL

CHECK

AGB

HAL

REVIEW

CAB

SERIES

1 of 1

95% PRELIMINARY PLANS

PRELIMINARY FOR REVIEW ONLY

ENGINEER: CHAD A. BACAS

LICENSE #: 28786

DATE: 4/24/26

NO.

DATE

REVISION OR CHANGE ORDER DESCRIPTION

BY

STATE OF LOUISIANA

TRANSPORTATION & INFRASTRUCTURE

CONFIDENCE

PUBLIC DISPLAY

GREENWELL SPRGS. (LA 37) @ MORGAN RD. INTERSECT. IMP.

DOTD

LOUISIANA DEPARTMENT OF TRANSPORTATION & INFRASTRUCTURE

FORTE & TABLADA